



/Users/jballal/Library/CloudStorage/Egnyte/jballal/Shared/02 PROJECTS/Clyde Miles Construction/25006 Brownstone Oakley/01 SD/25006_Floor Plans_30x42 © 2004 - 2025 Jeffrey Demure + Associates Architects Planners, Inc.

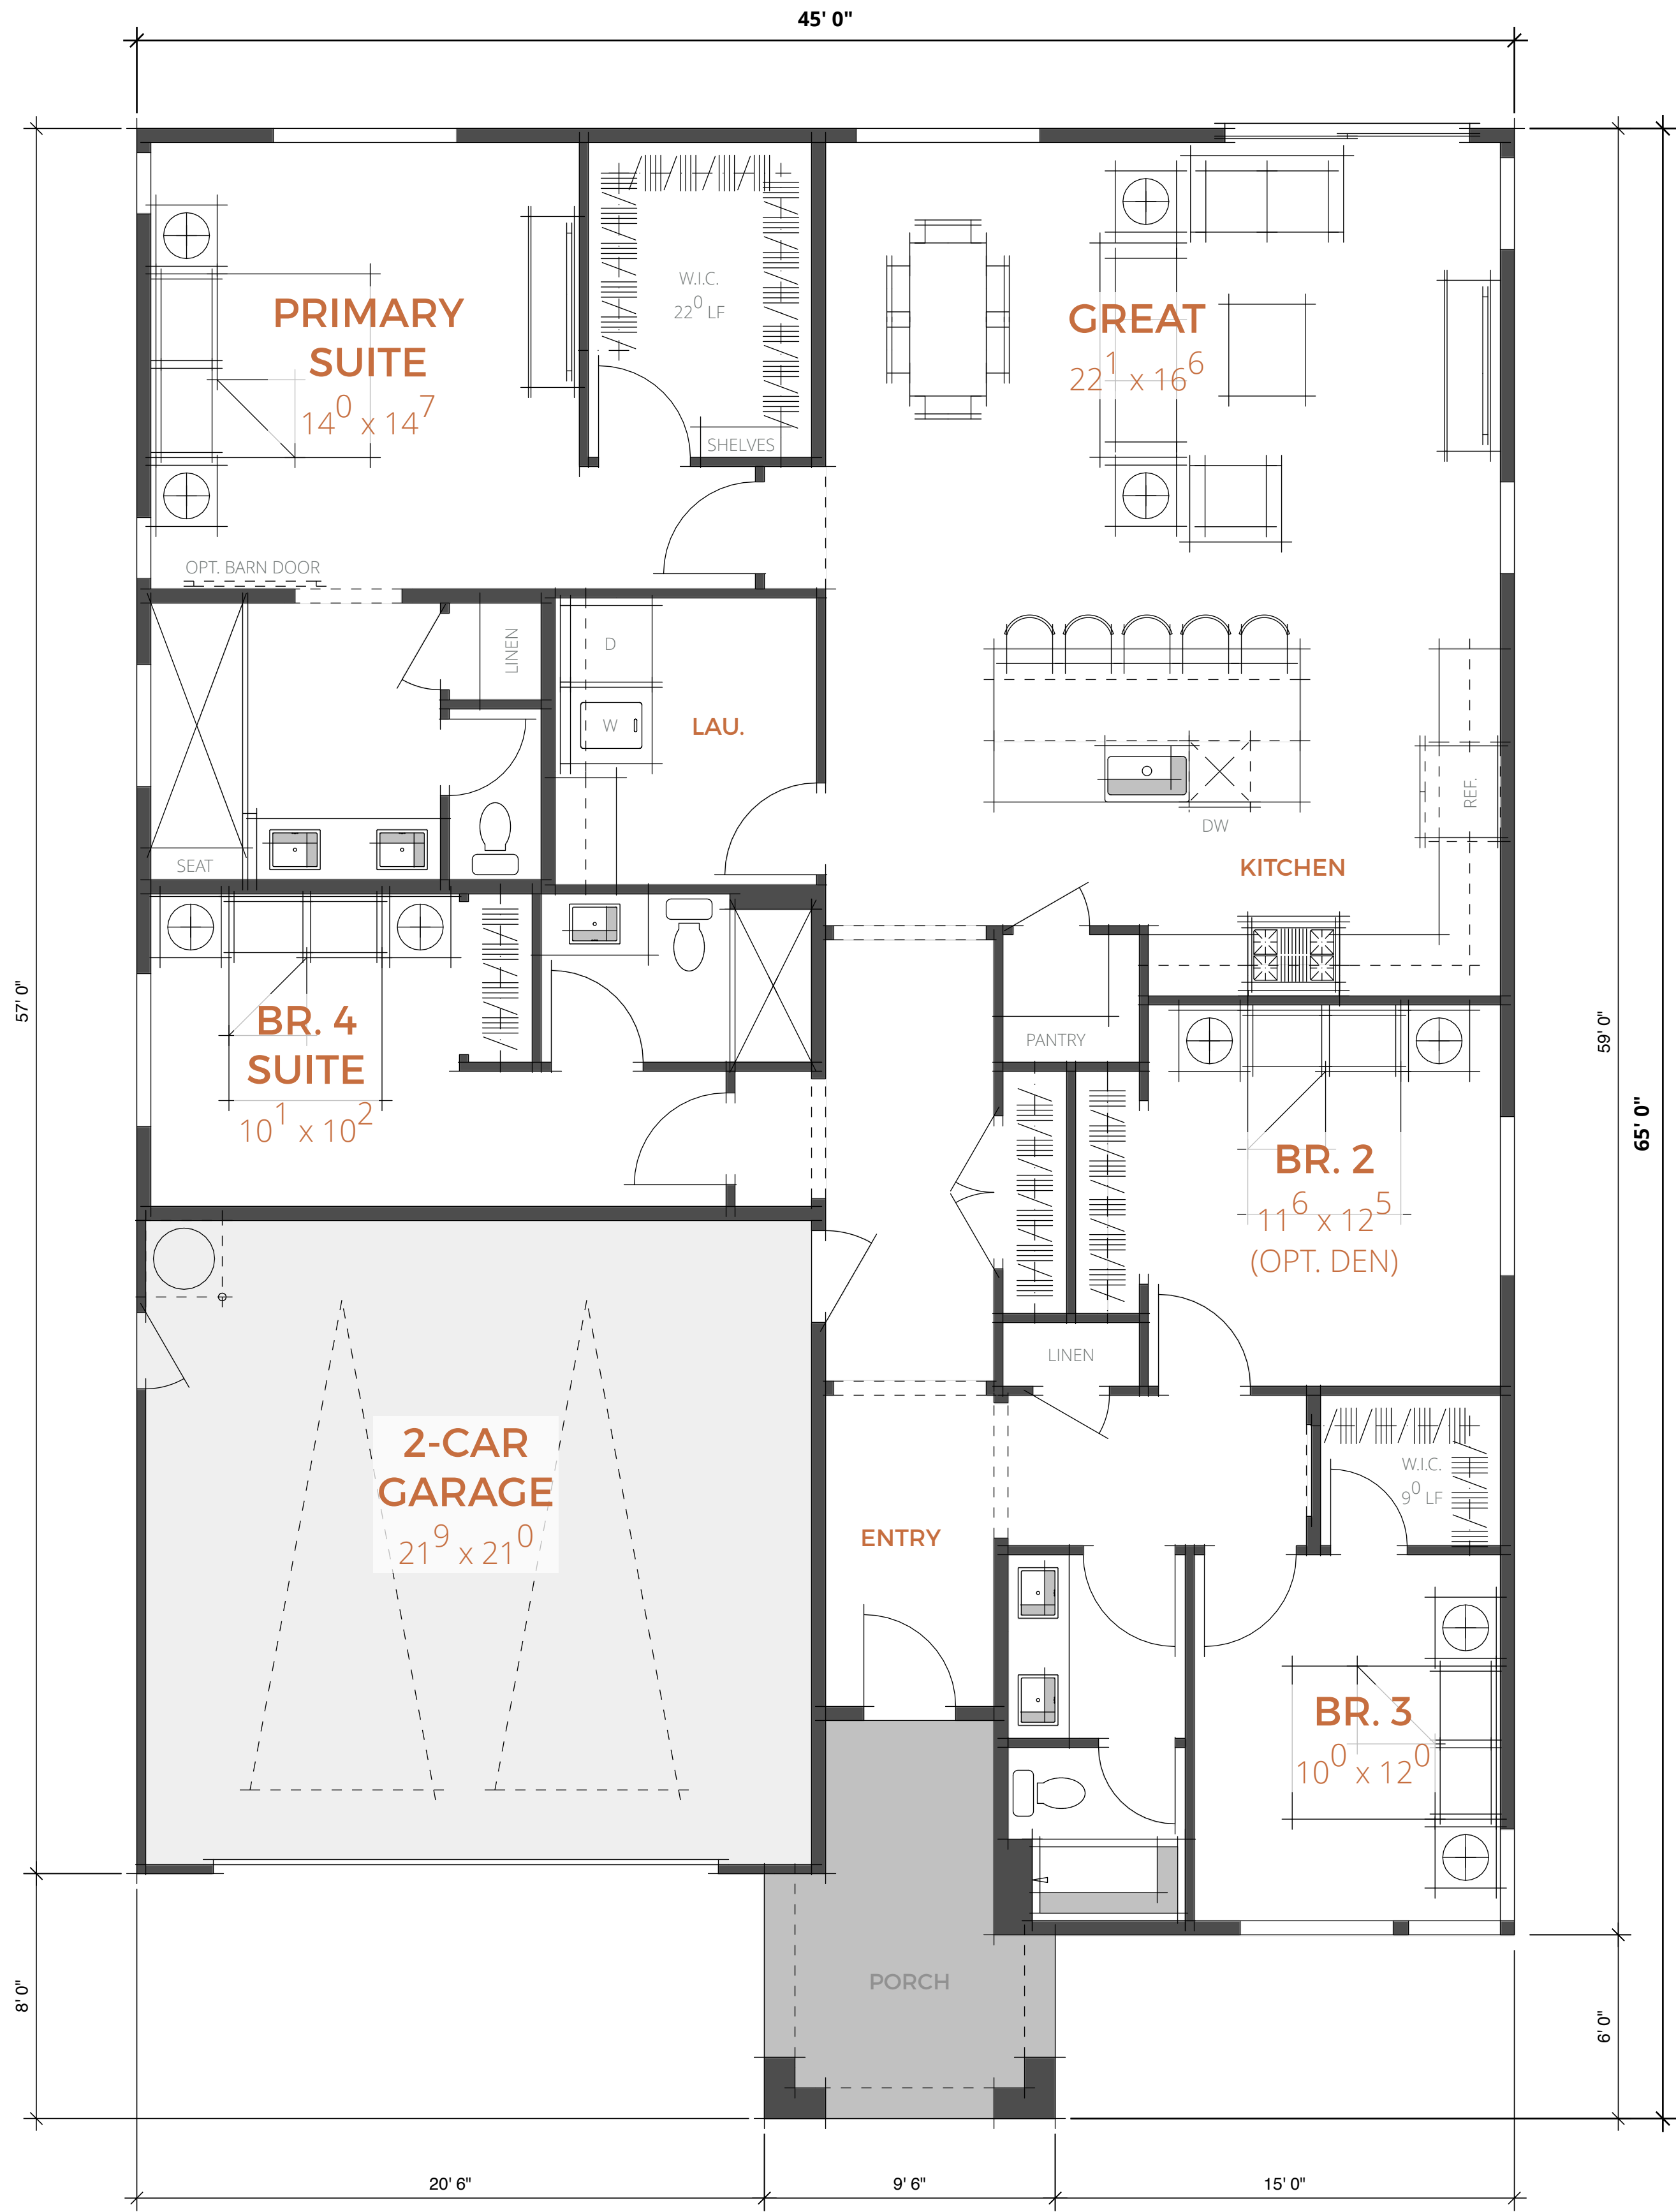

MAIN FLOOR | 2,100 SF

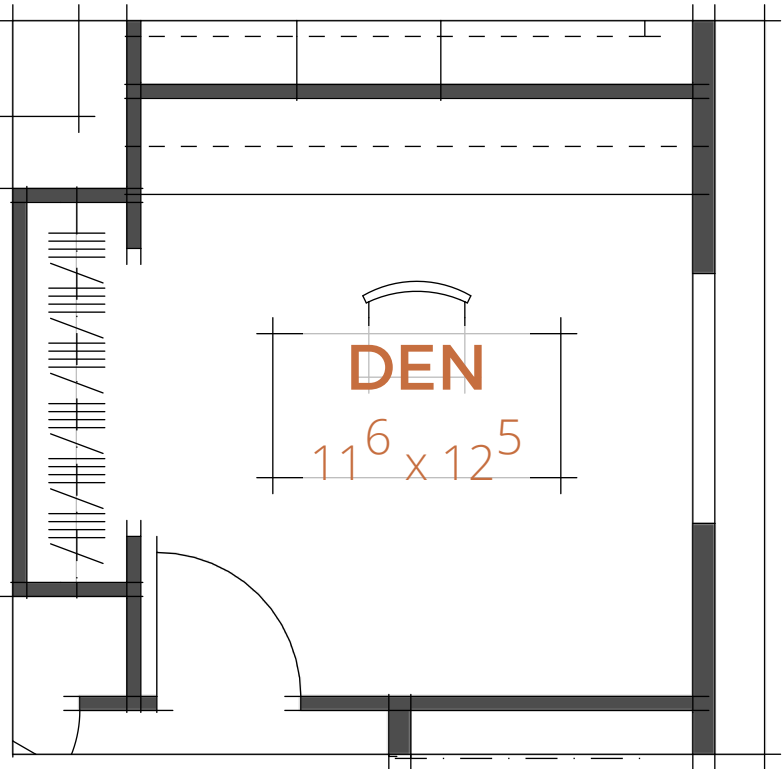


DEN OPTION



SCHEMATIC PERSPECTIVE



FRONT ELEVATION

 



SCHEMATIC PERSPECTIVE



FRONT ELEVATION


CLYDE MILES CONSTRUCTION

BROWNSTONE OAKLEY


CITY OF OAKLEY, CALIFORNIA

250006 | 03.28.2025 SCALE: 1/4"=1'-0"


4 | SCHEMATIC ELEVATIONS | PLAN 1 - CALIFORNIA RANCH

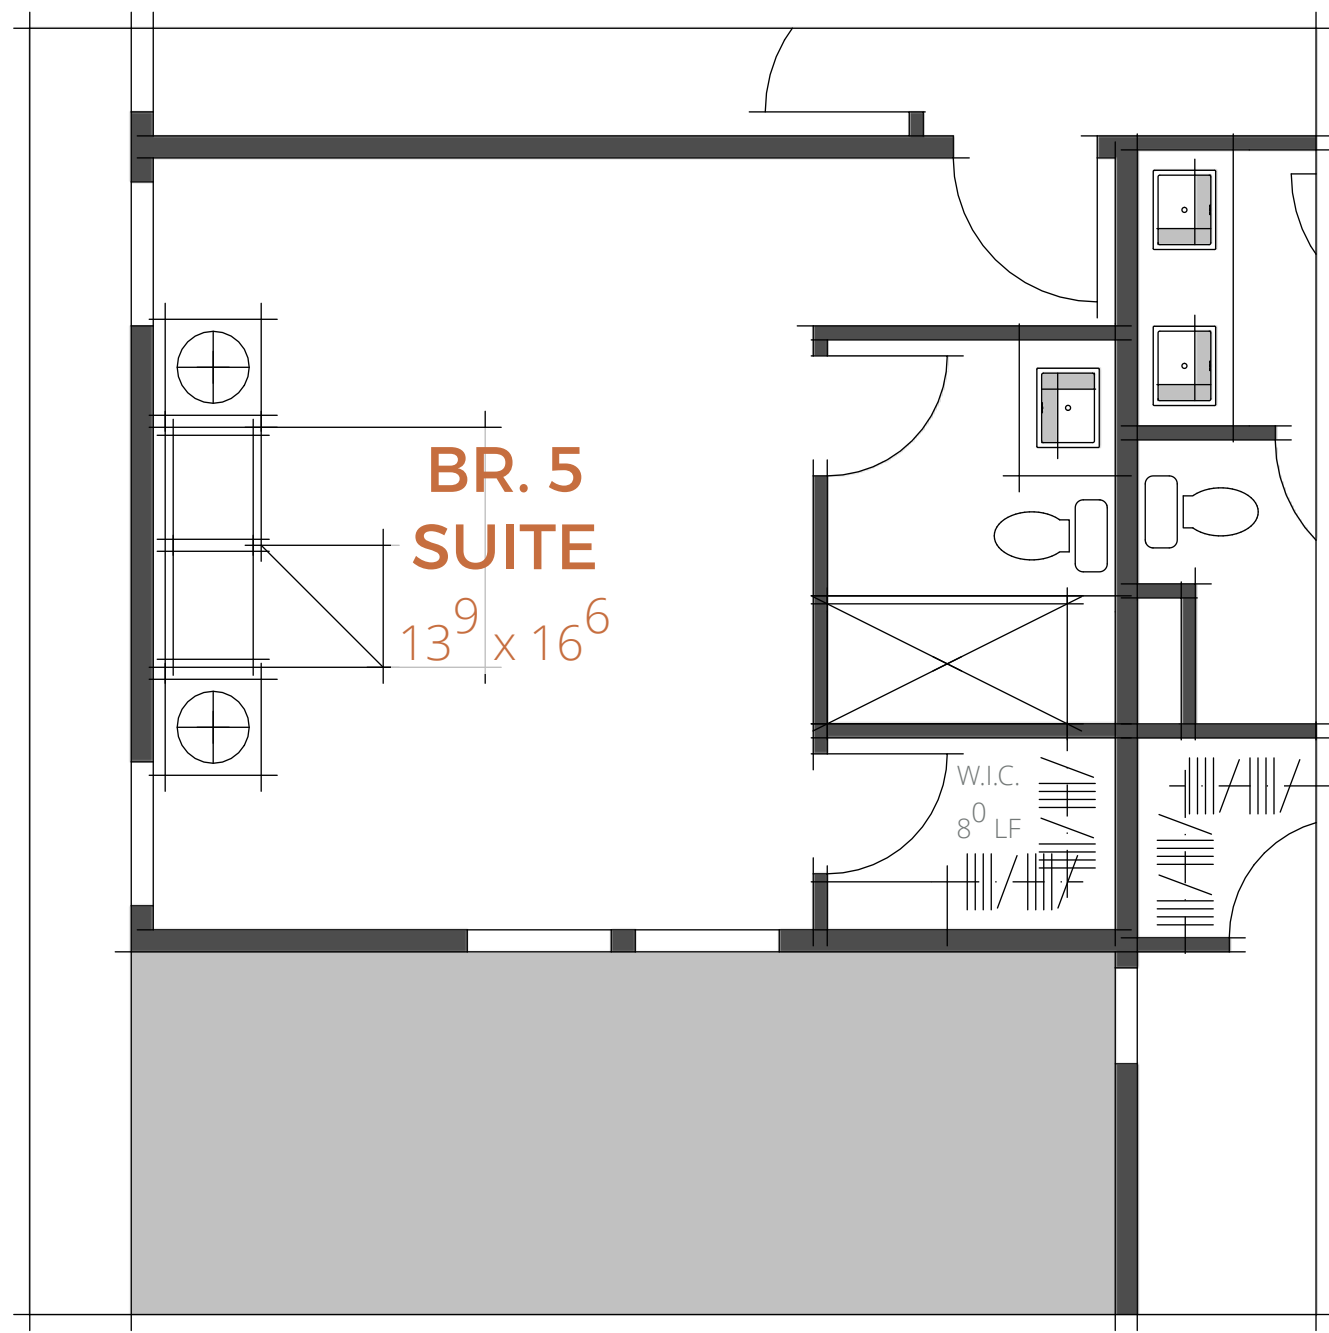


BR. 5 OPTION

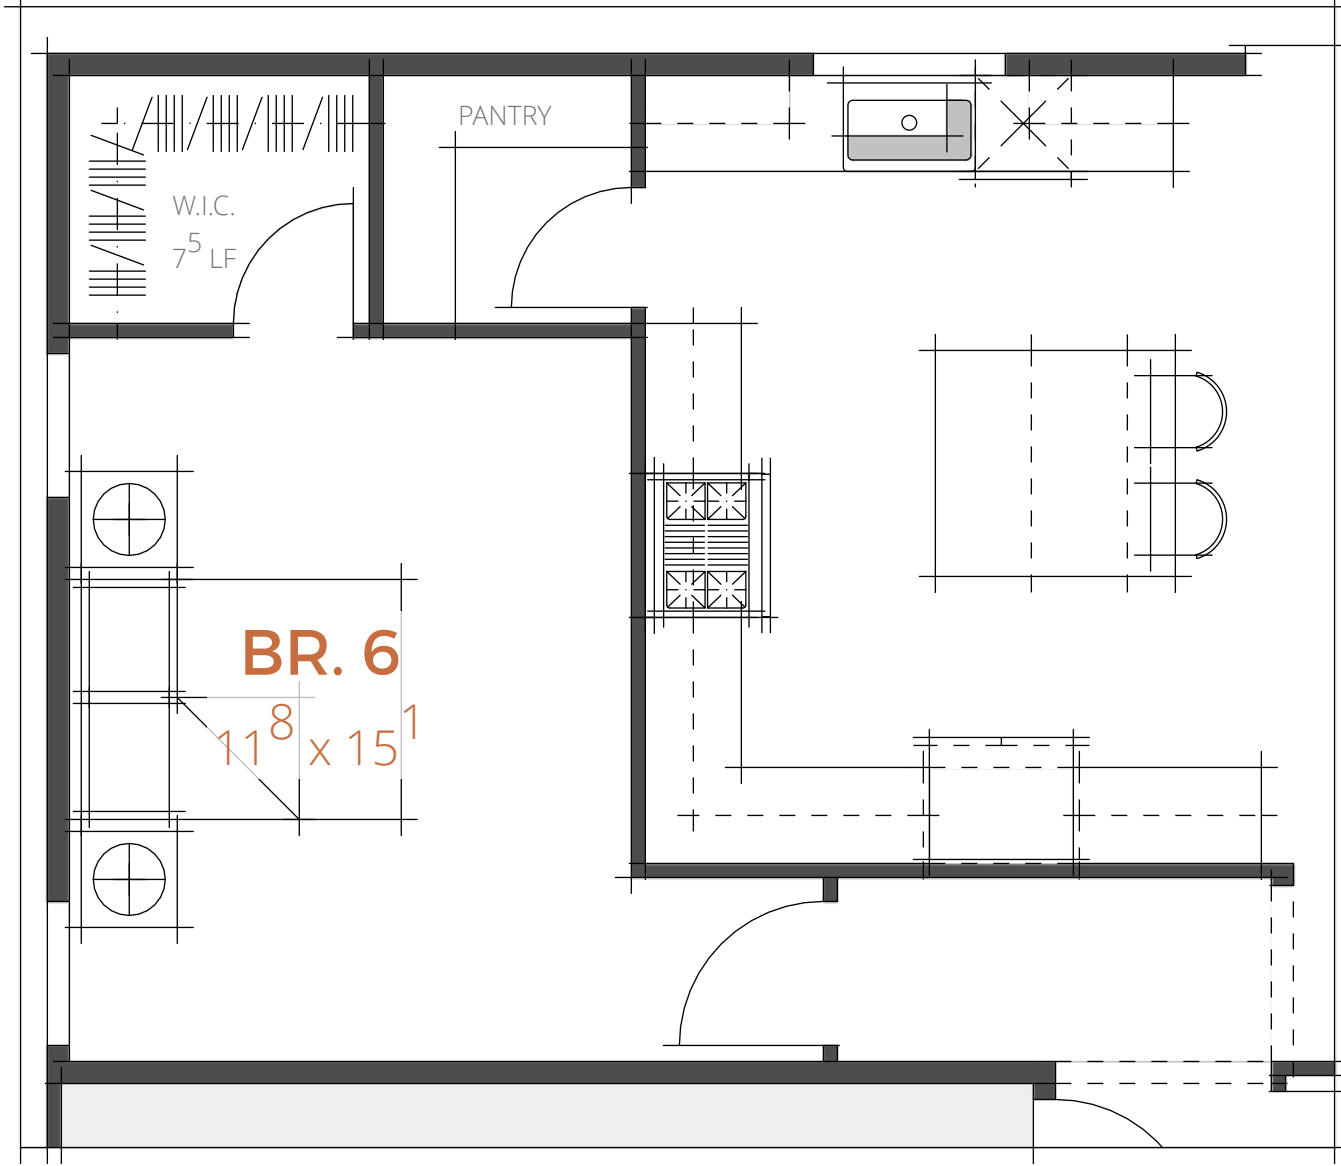


BR. 6 OPTION | +257 SF (2,9031 TOTAL)

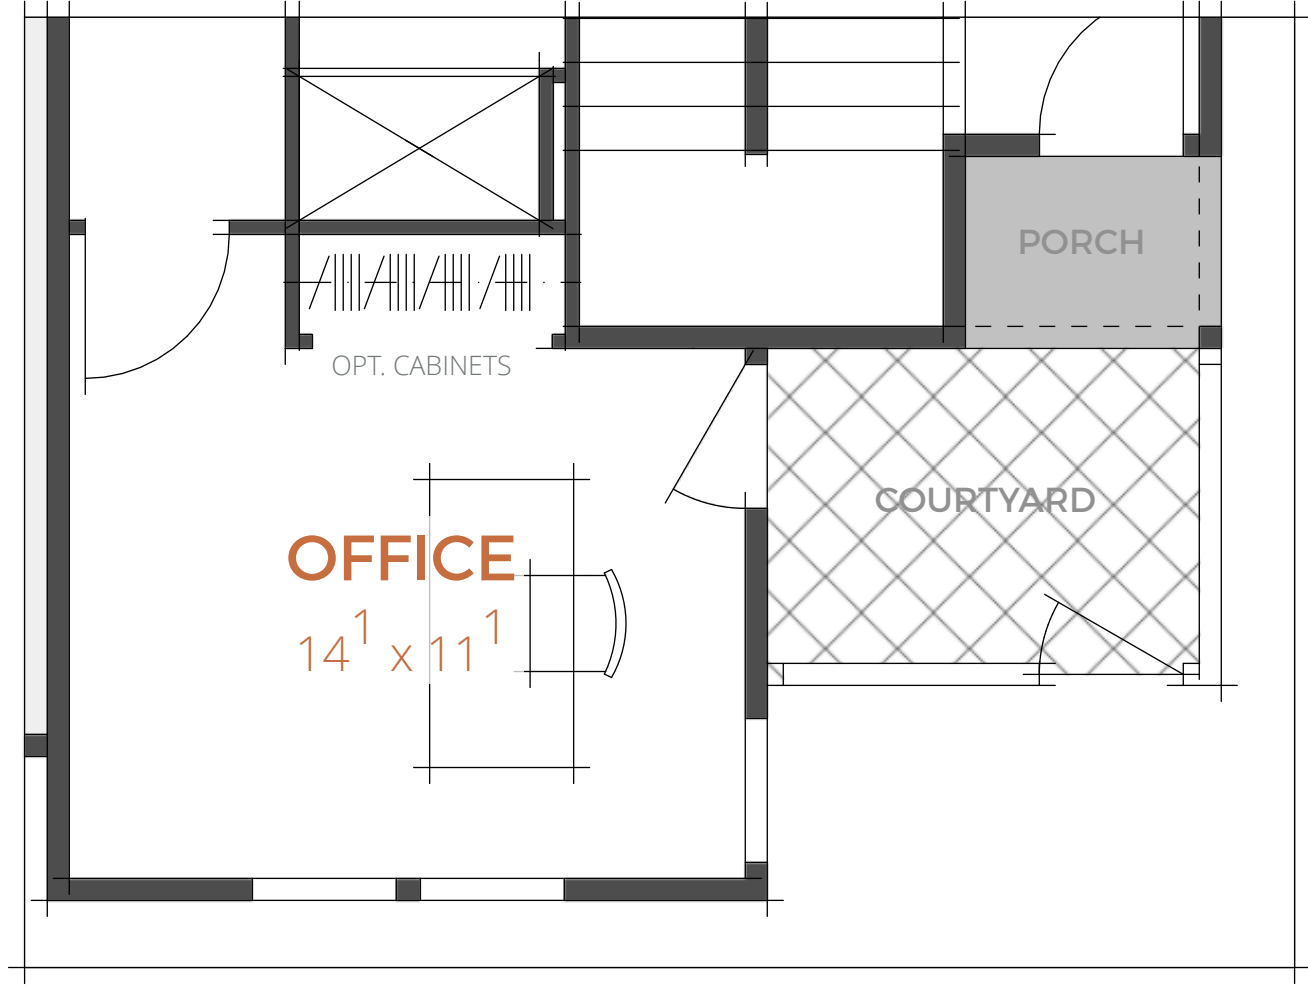

OFFICE OPTION

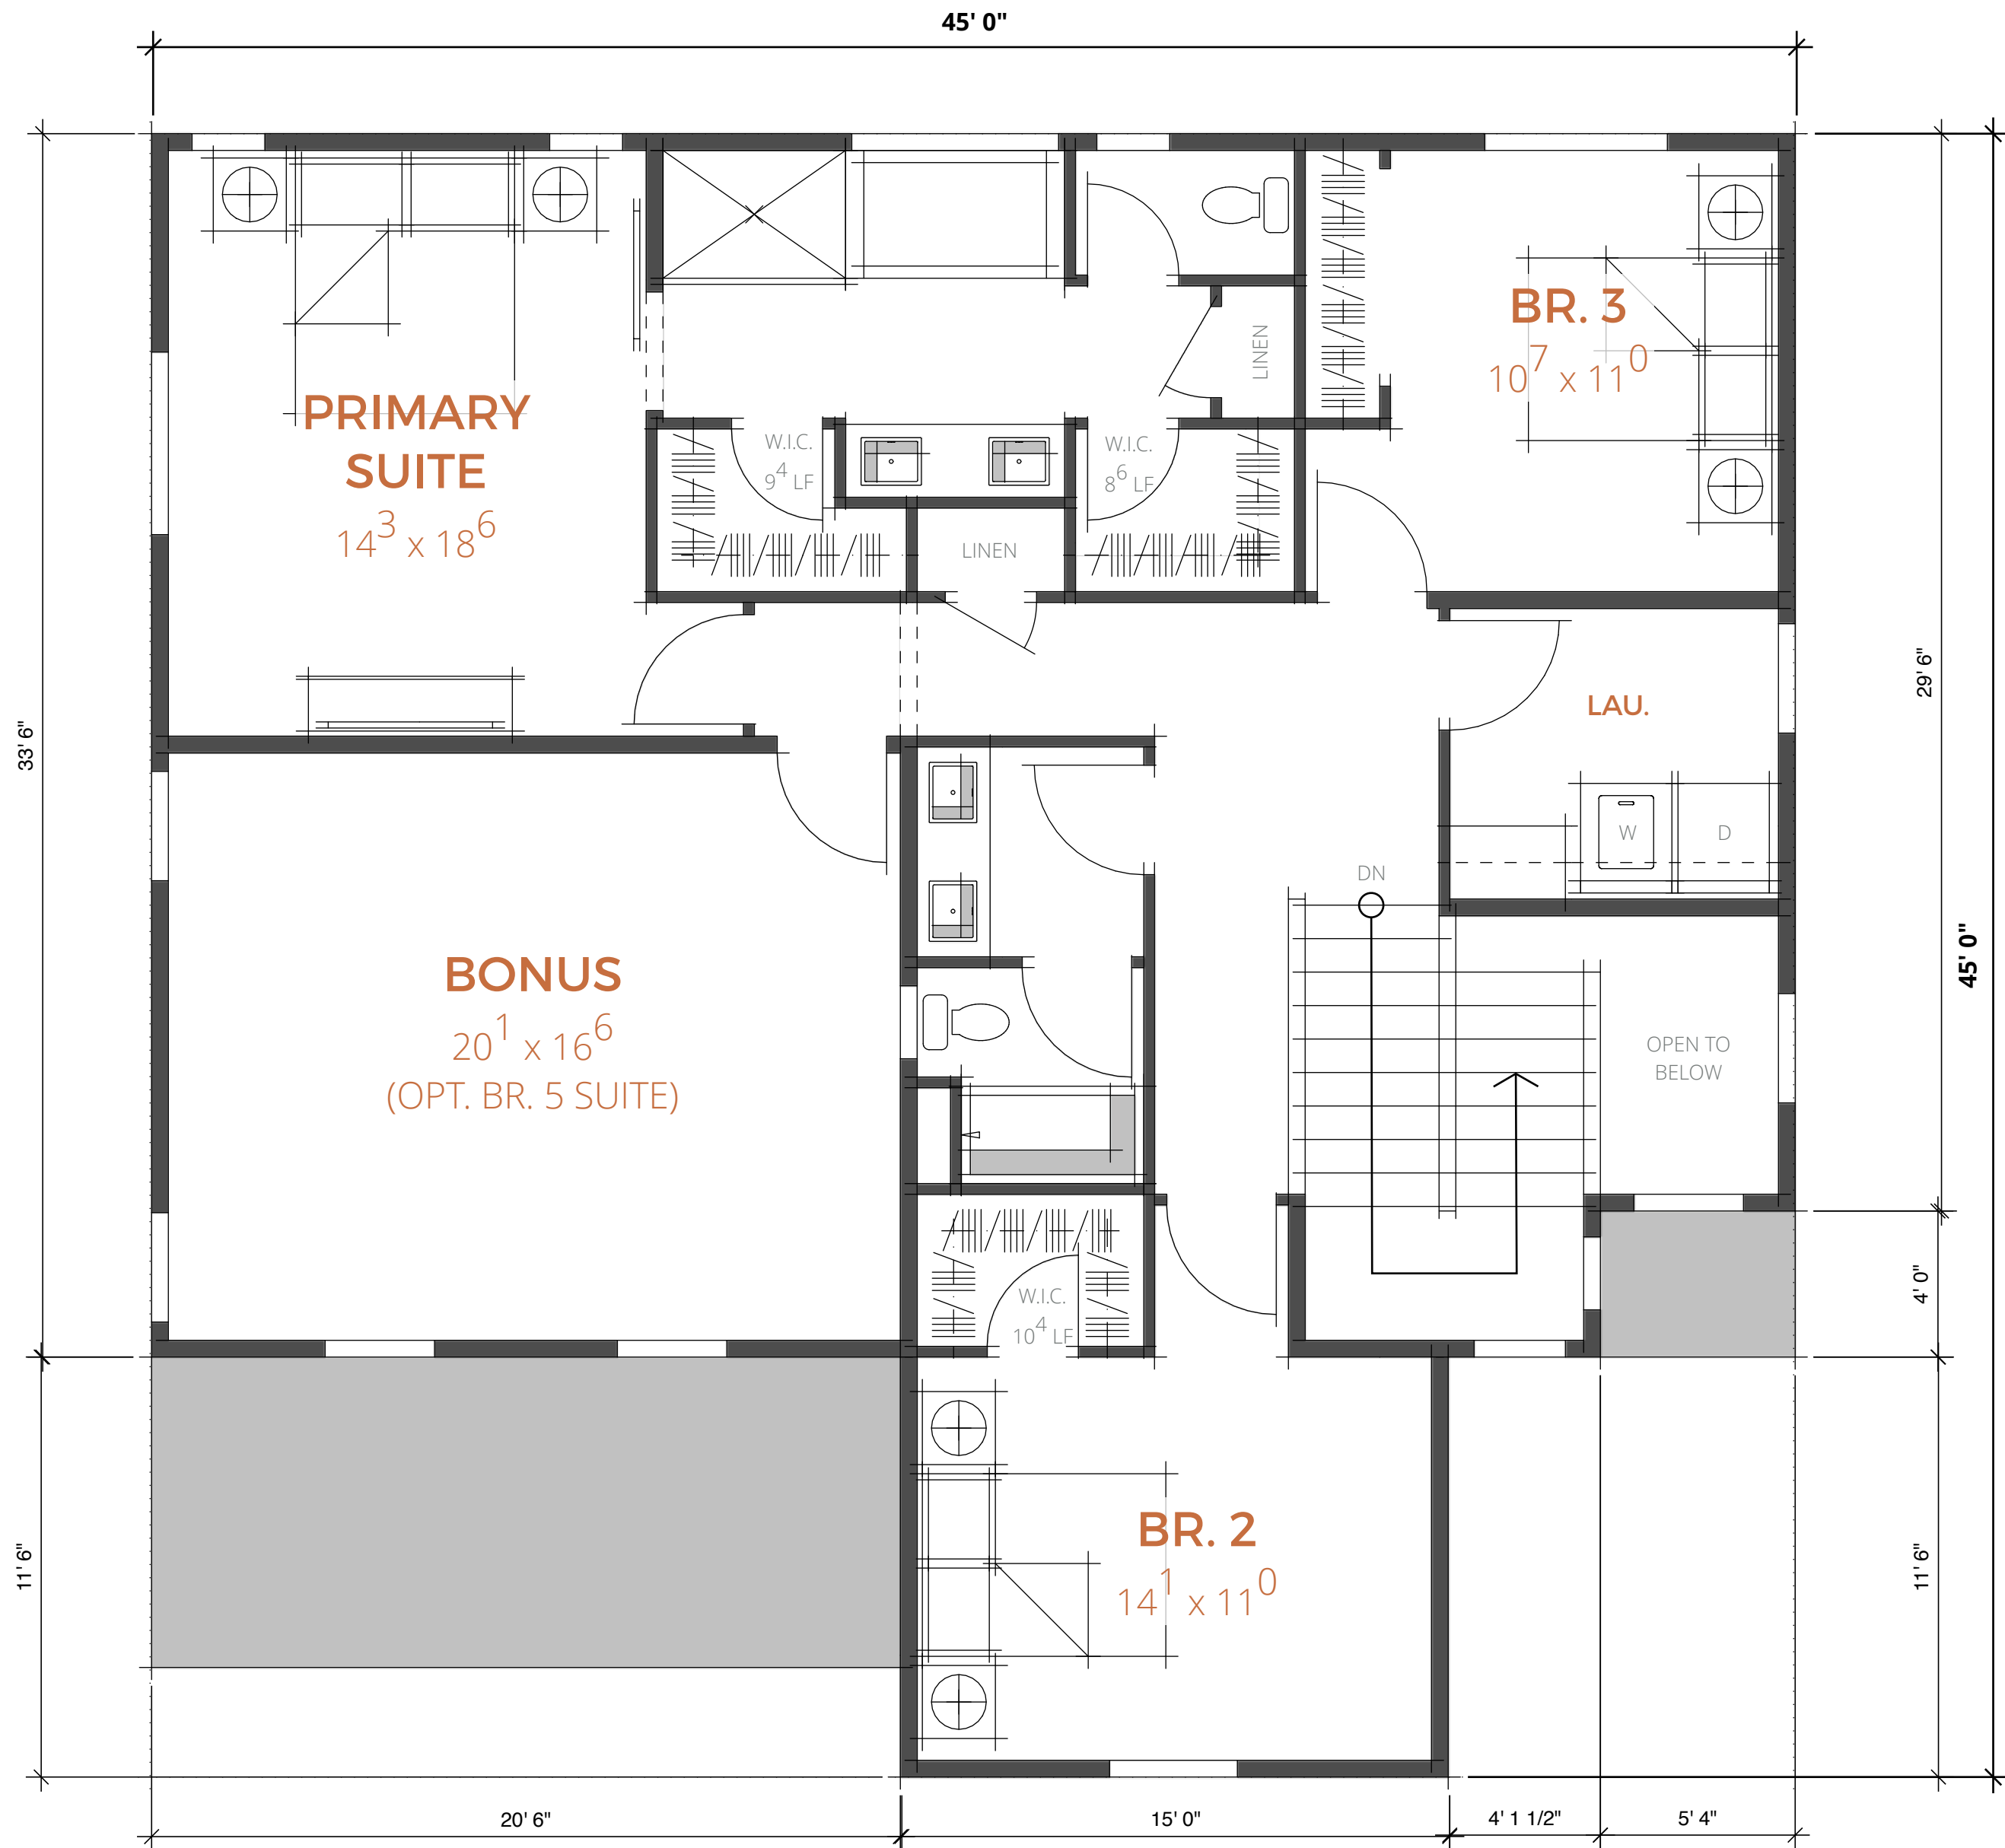

UPPER FLOOR | 1,519 SF

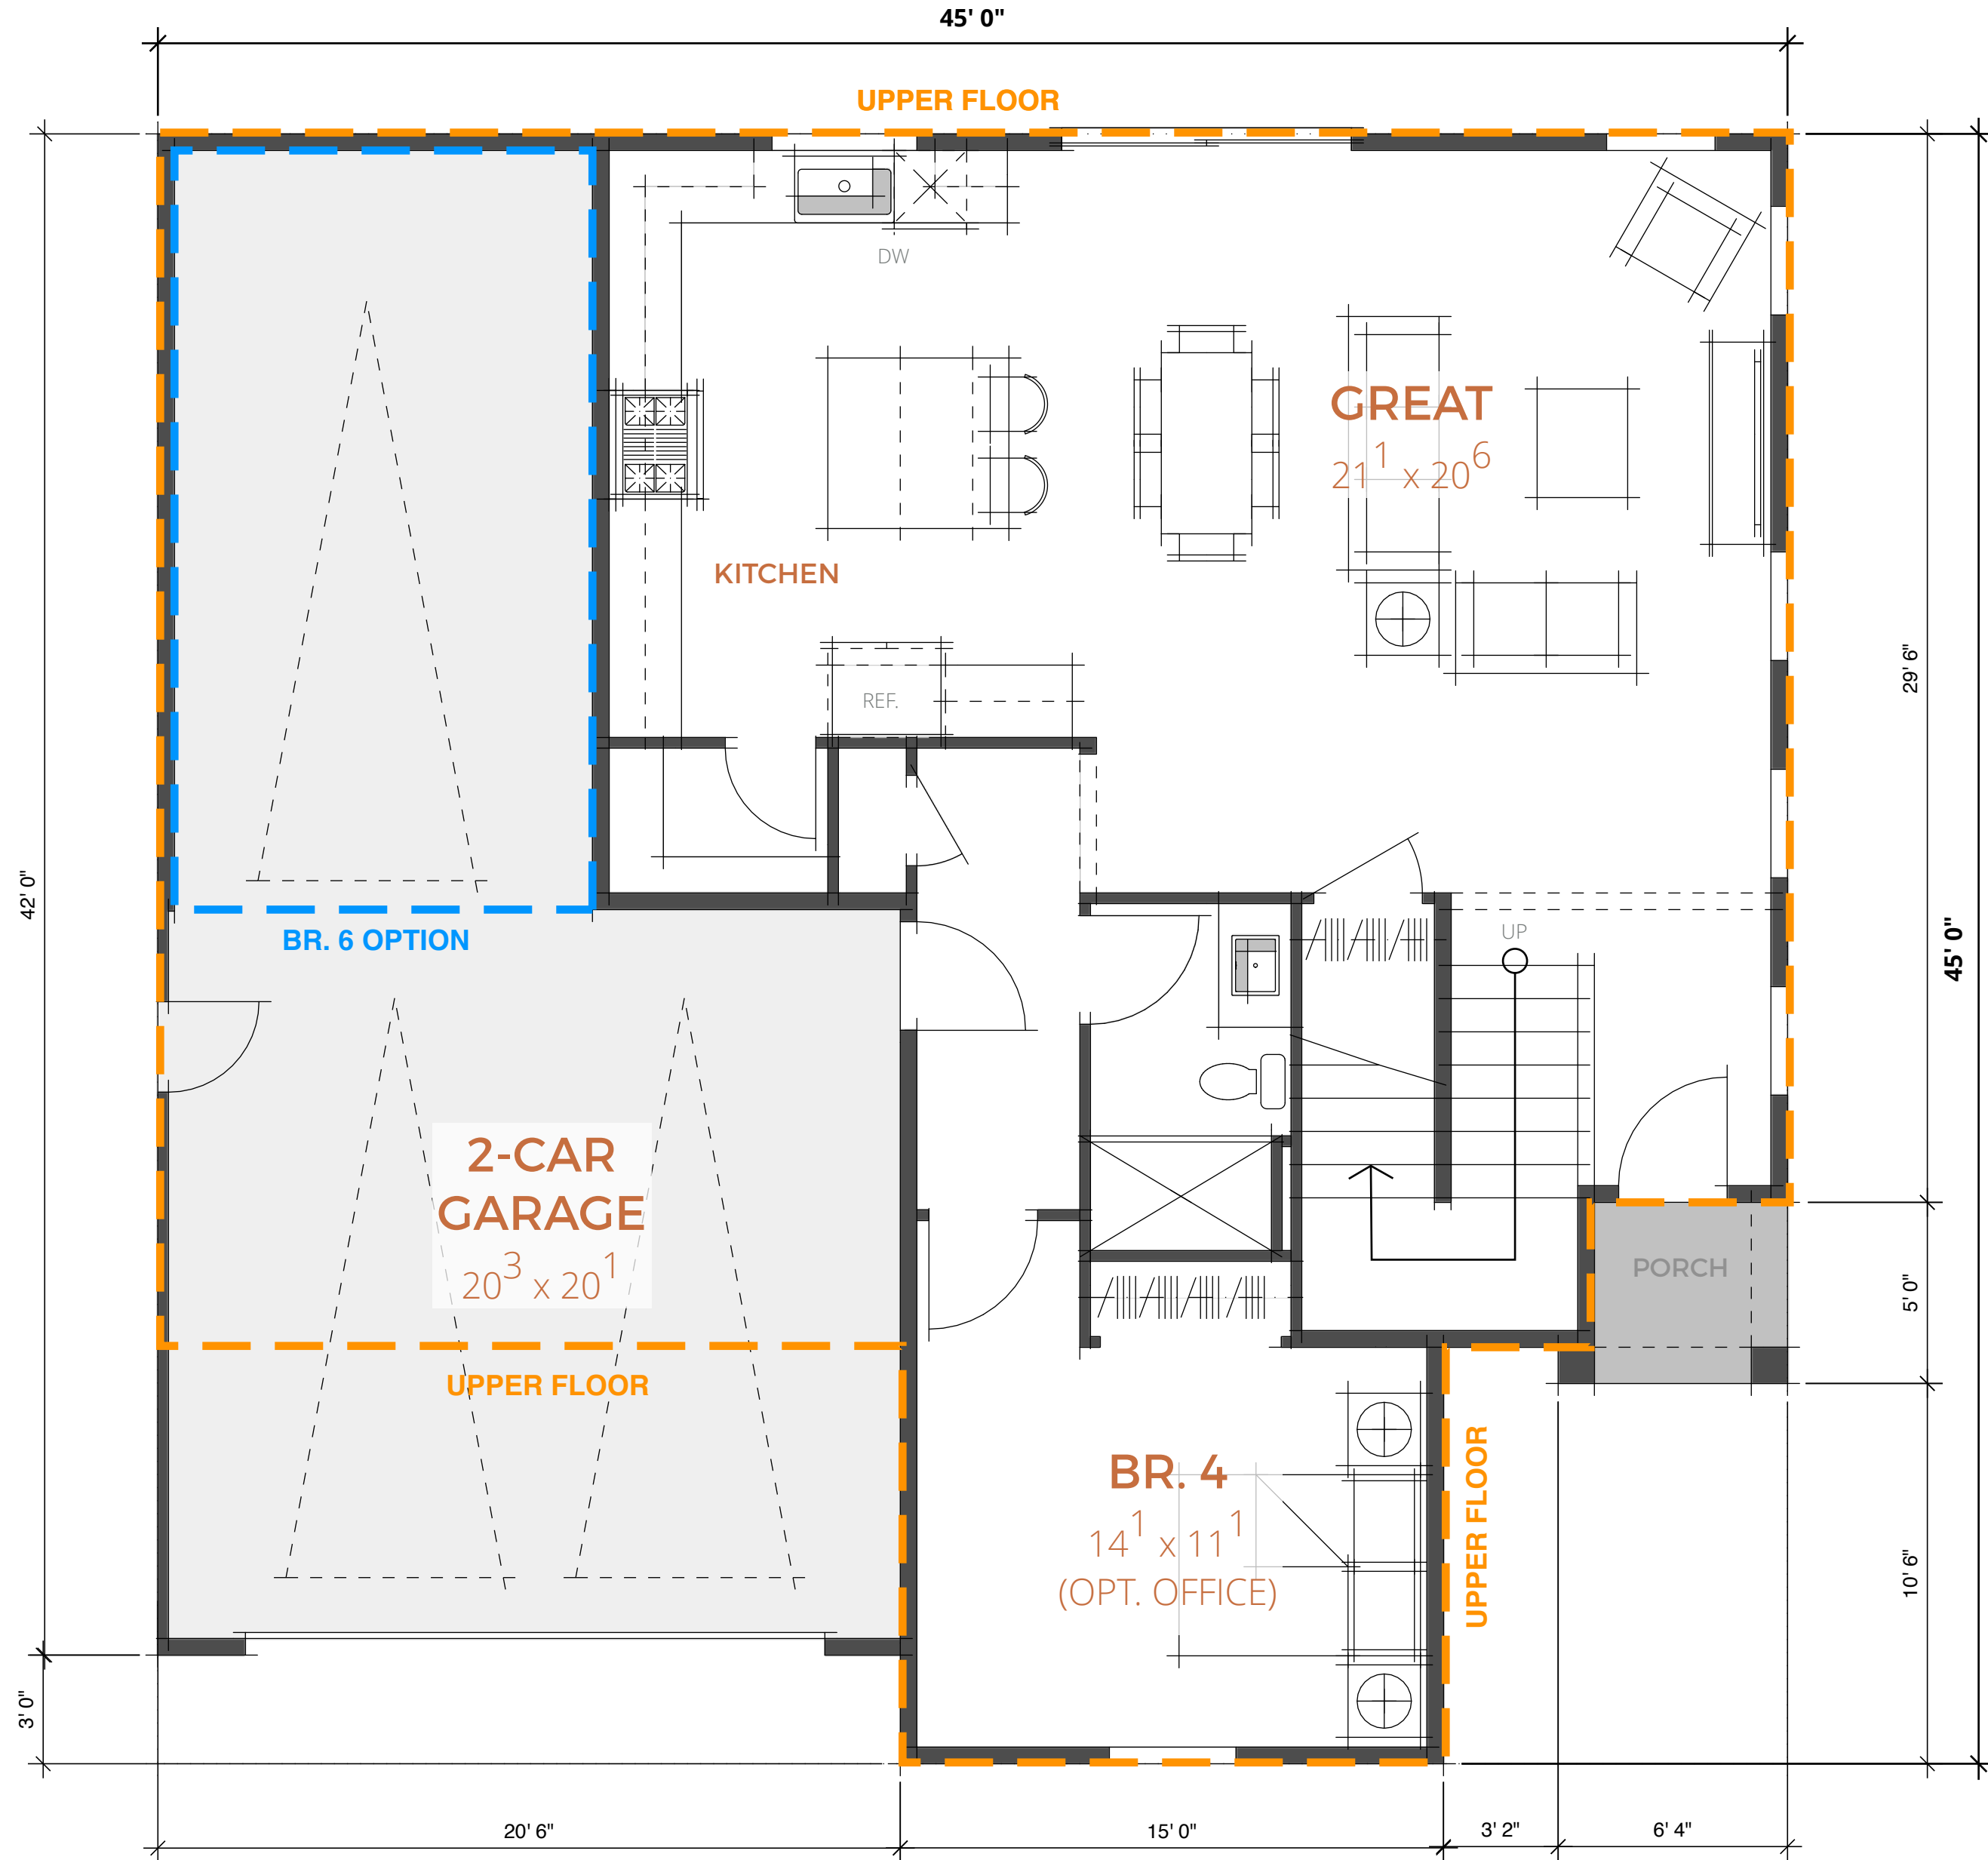

MAIN FLOOR | 1,154 SF




SCHEMATIC PERSPECTIVE




FRONT ELEVATION

/Users/jballal/Library/CloudStorage/OneDrive/Shared/02 PROJECTS/Clyde Miles Construction/25006 BROWNSTONE FLOOR PLANS_30x42 © 2004 - 2025 JEFFREY DEMURE - ASSOCIATES ARCHITECTS PLANNERS, INC.

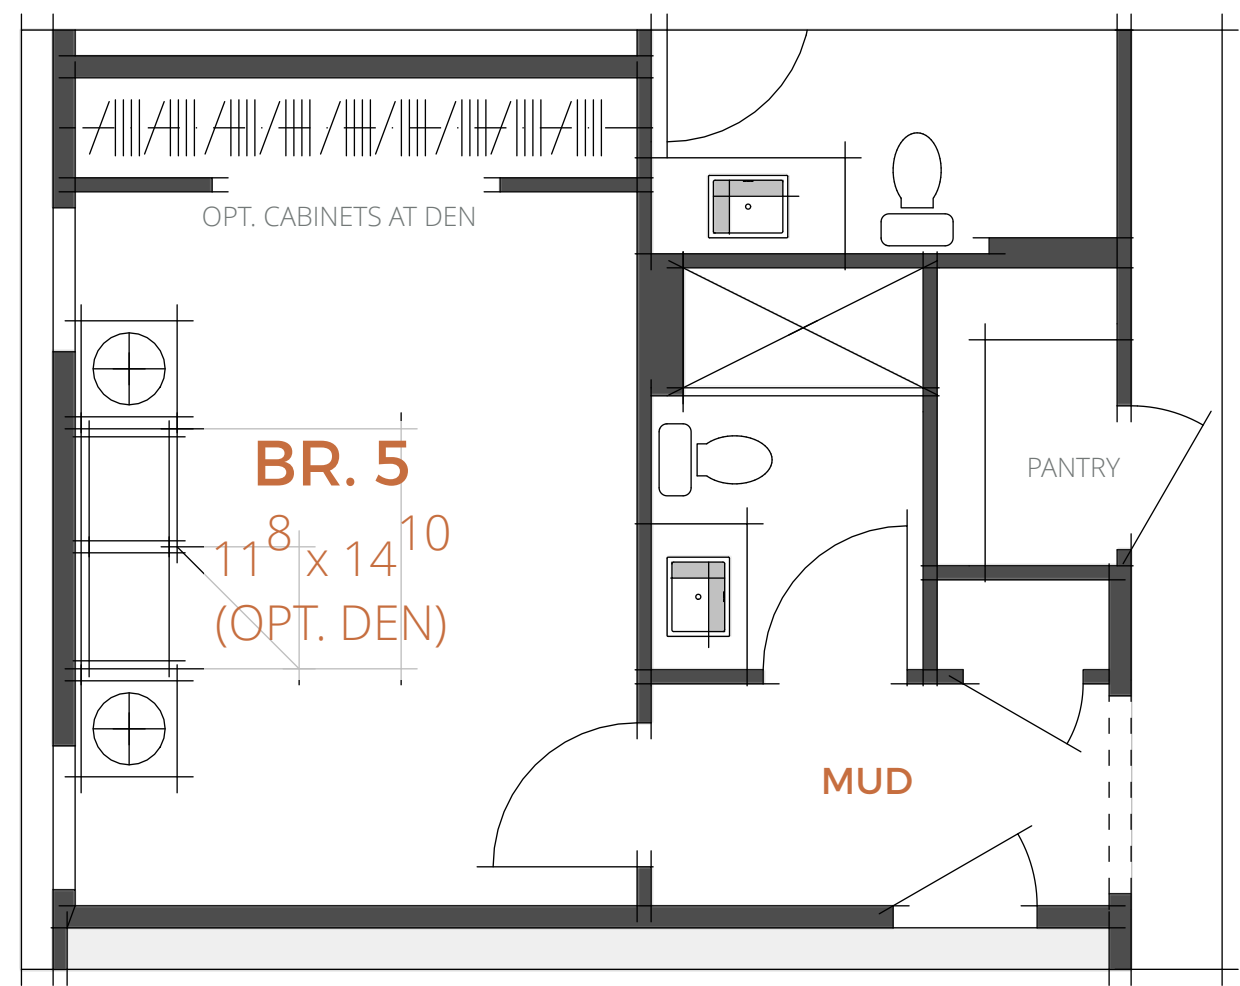

BR 5. OPTION + 213 SF (3,282 TOTAL)

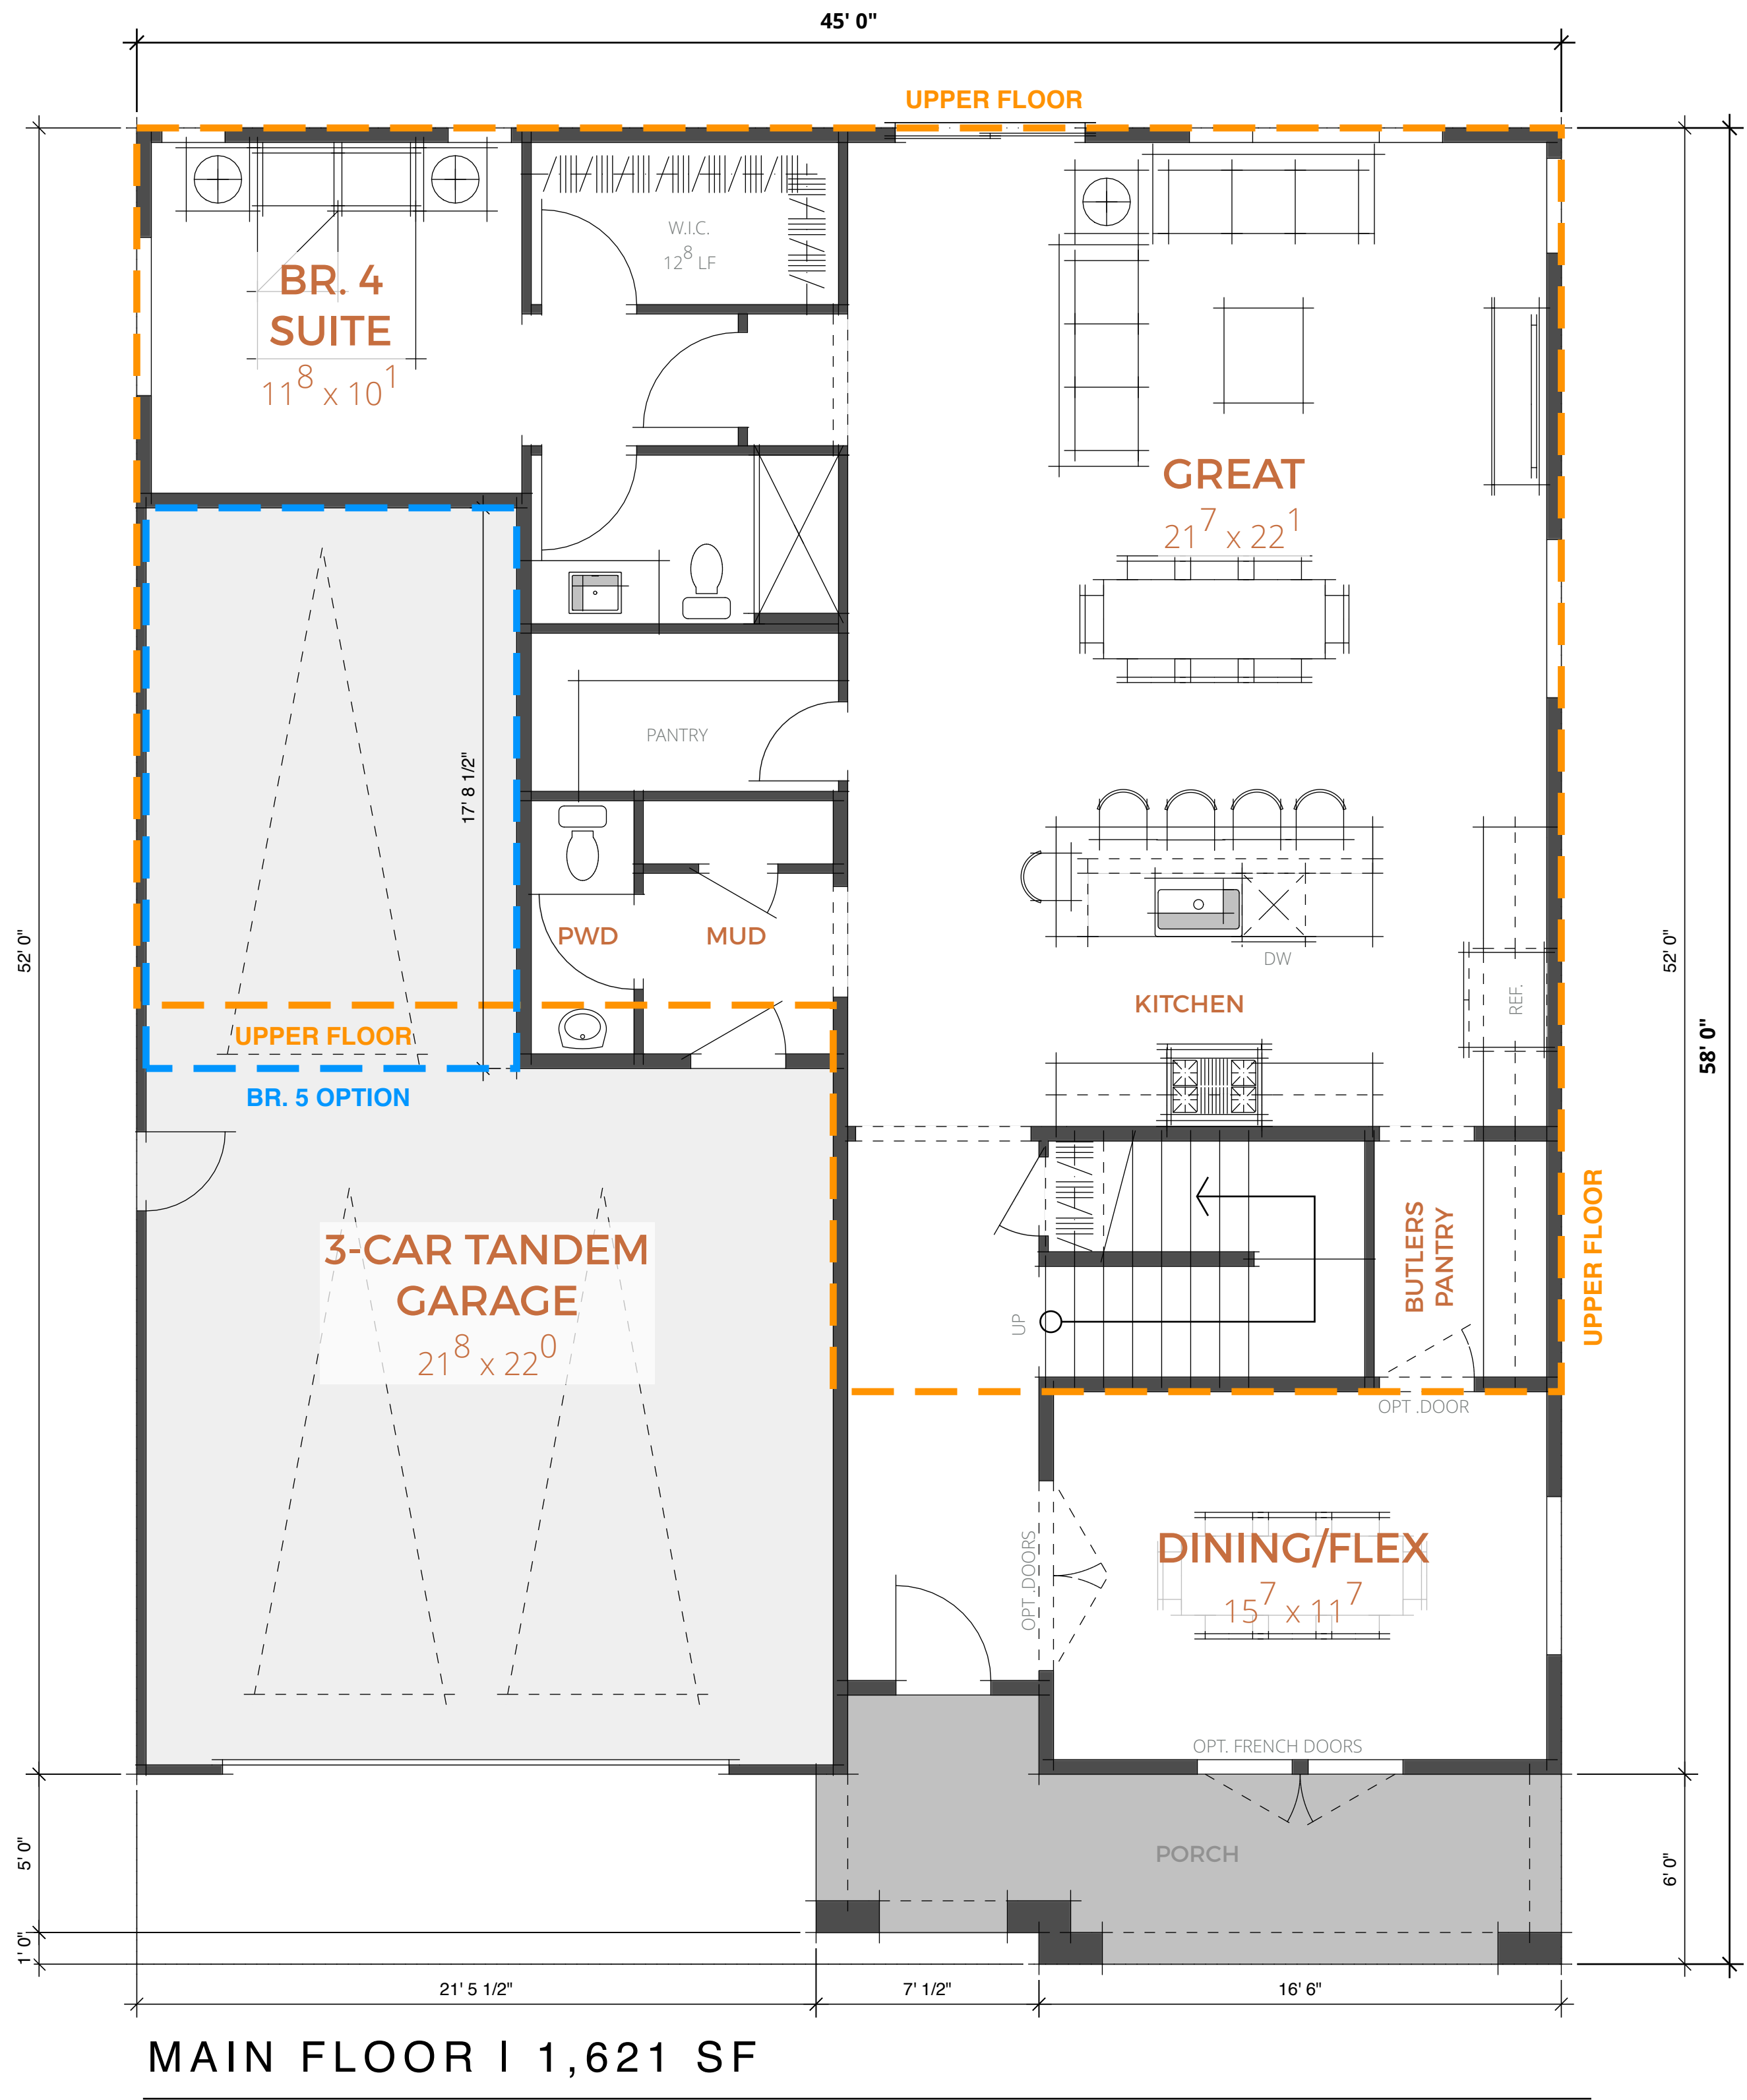

CLYDE MILES CONSTRUCTION


BROWNSTONE OAKLEY

CITY OF OAKLEY, CALIFORNIA

250006 | 03.28.2025 SCALE: 1/4"=1'-0"

7 | SCHEMATIC FLOOR PLANS | PLAN 4 - 3,069 SF



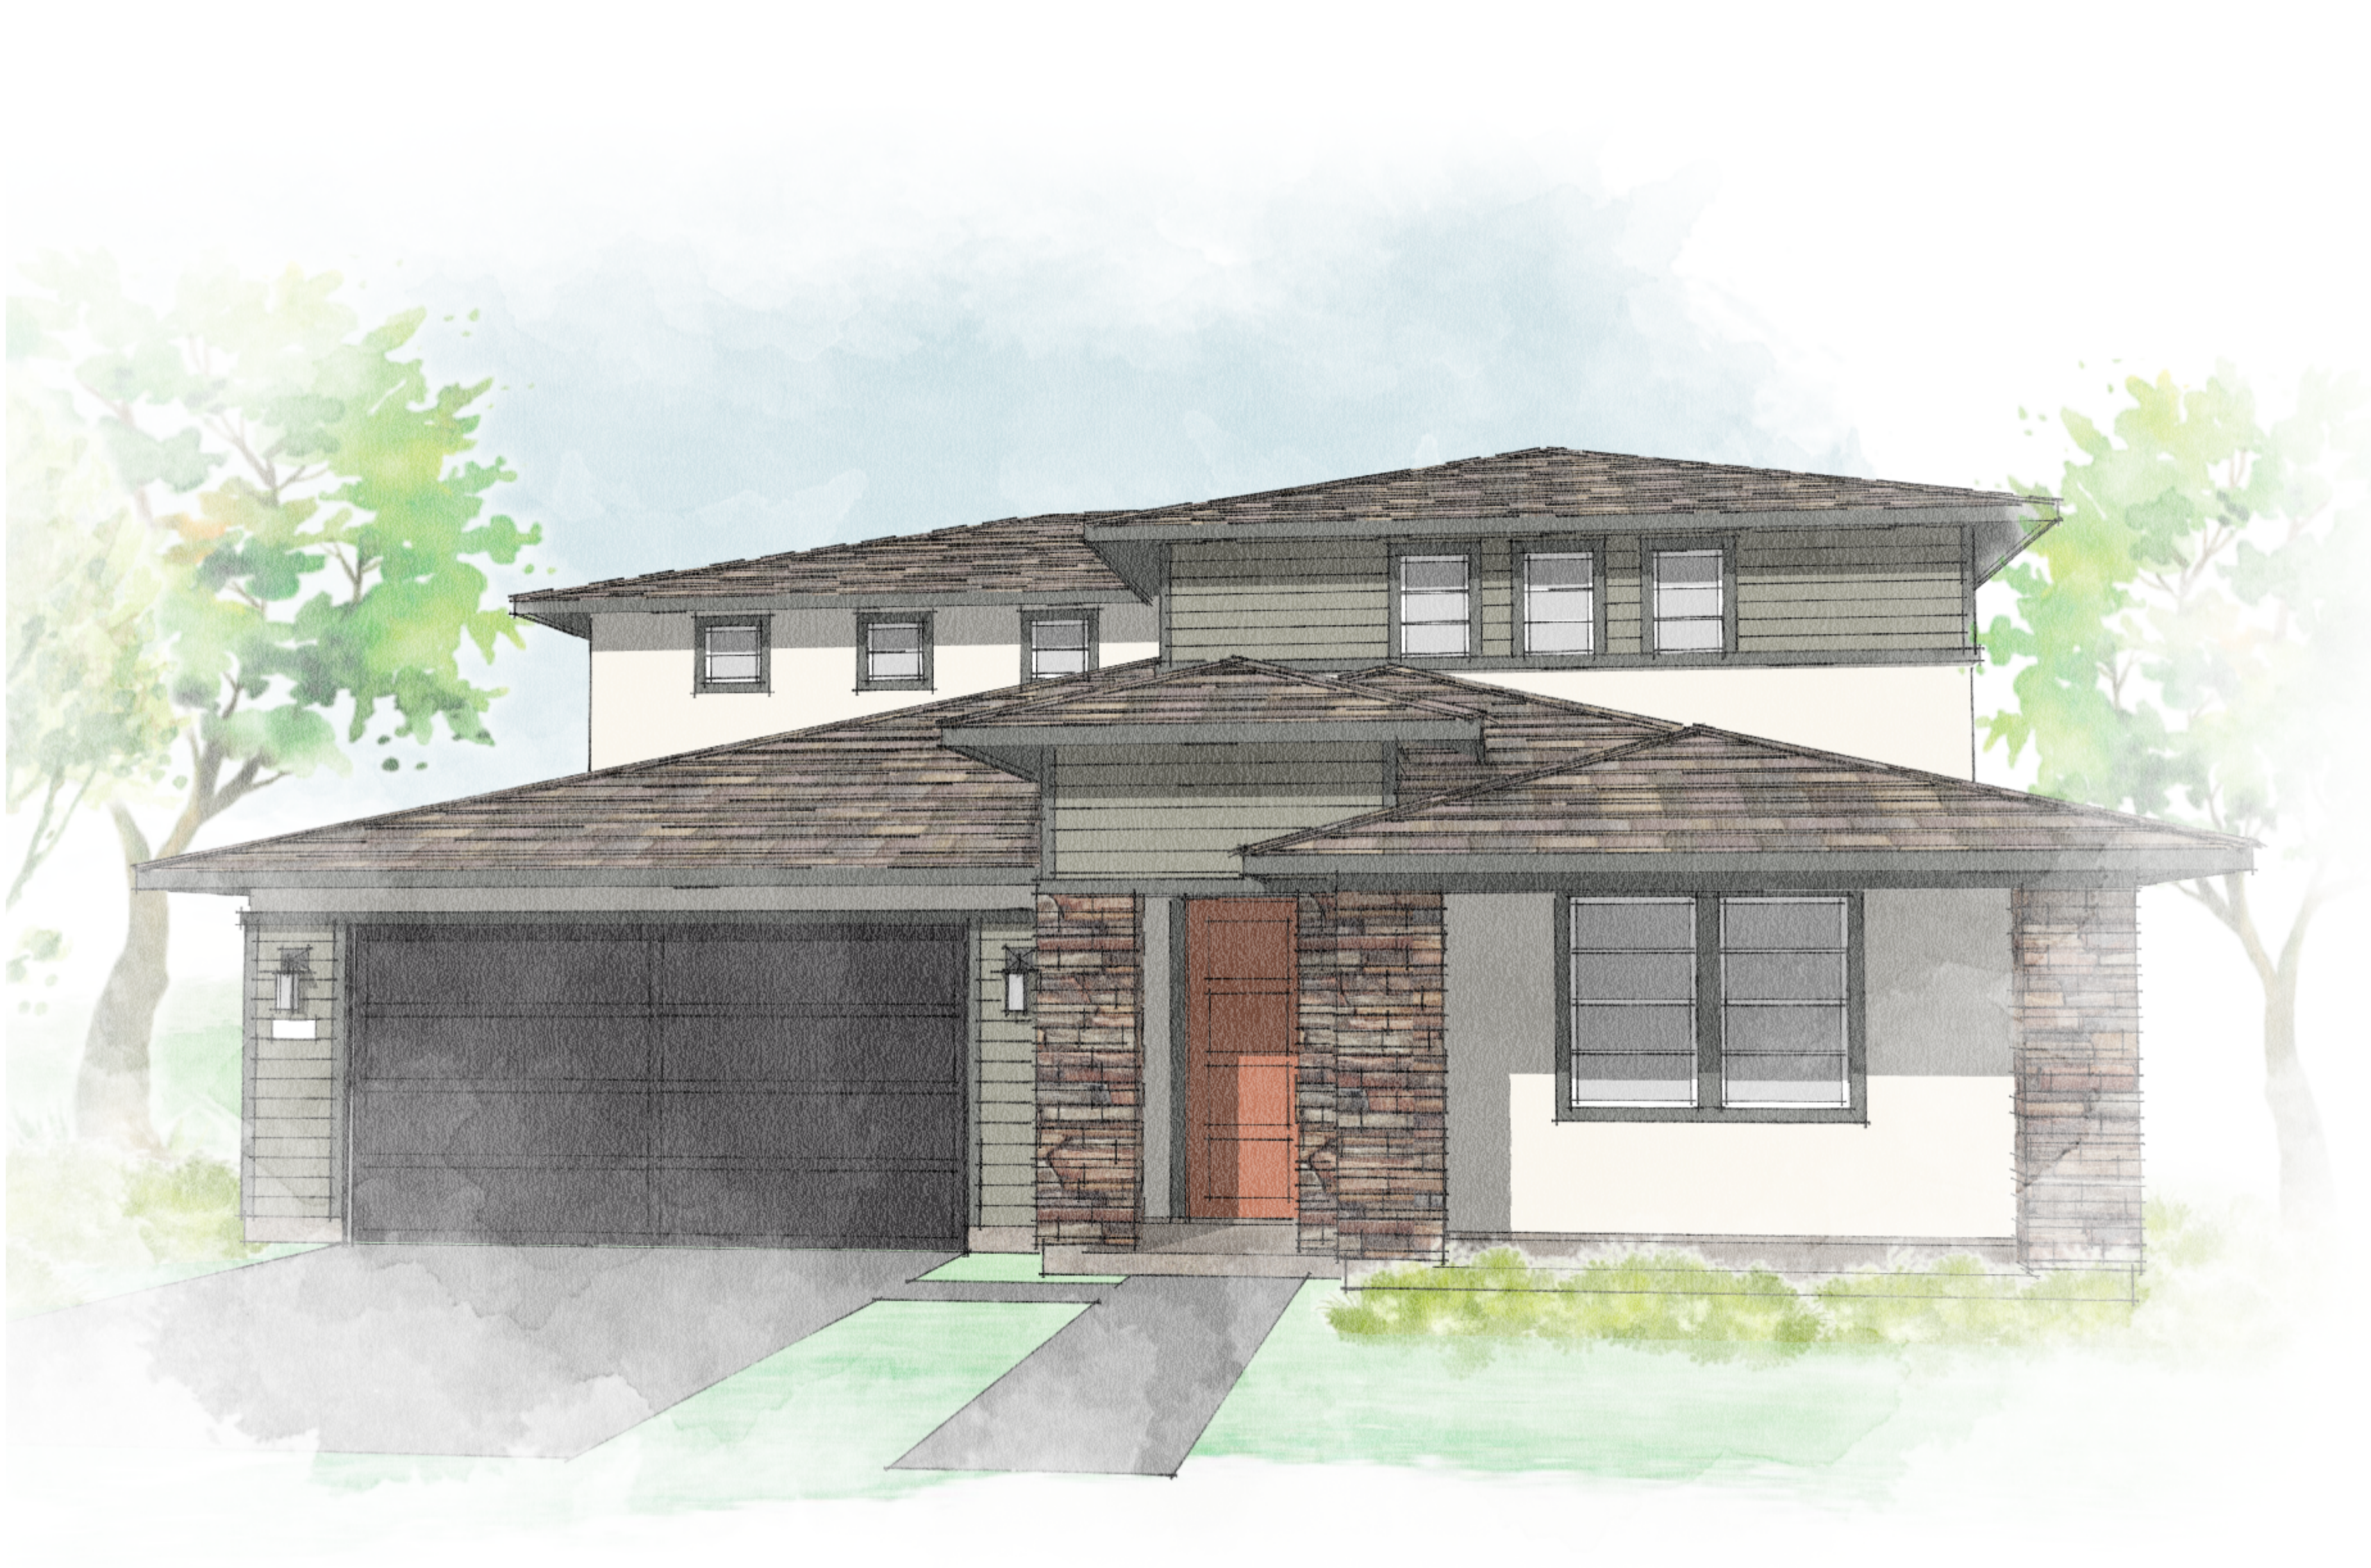


SCHEMATIC PERSPECTIVE




FRONT ELEVATION


/Users/jballau/Library/CloudStorage/OneDrive/Projects/Clyde Miles Construction/25006 BROWNSTONE OAKLEY/01 SD25006 FLOOR PLANS/30x42 © 2004 - 2025 JEFFREY DEMURE + ASSOCIATES ARCHITECTS PLANNERS, INC.

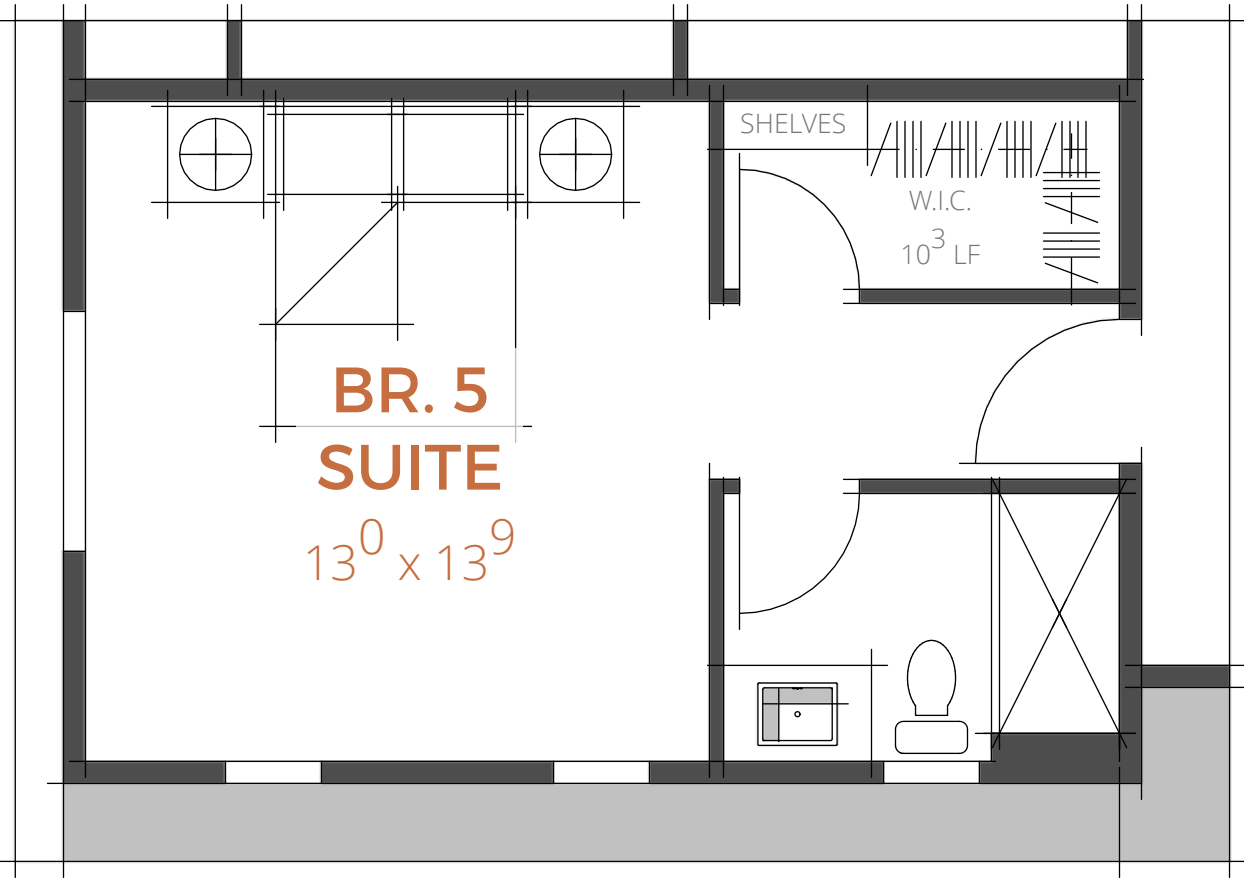


BR. 5 OPTION

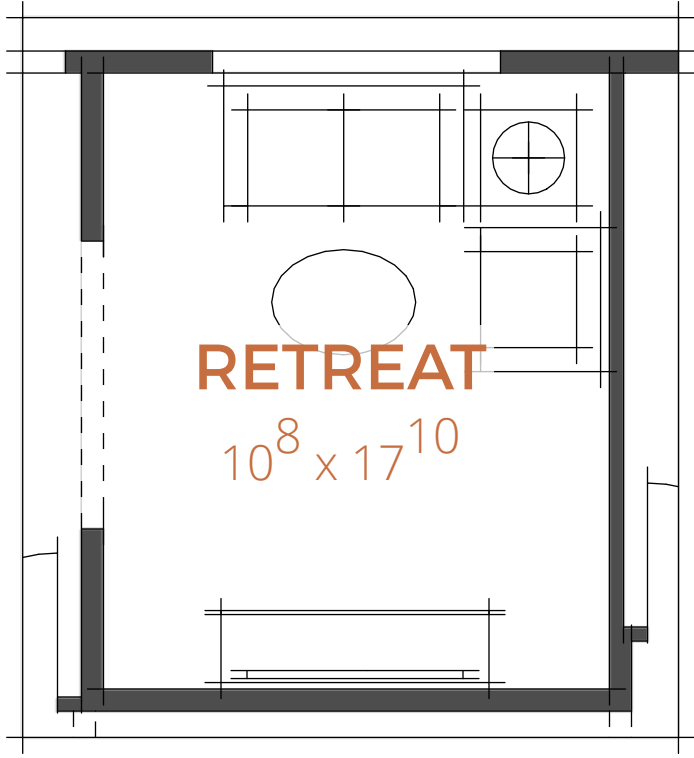

RETREAT OPTION

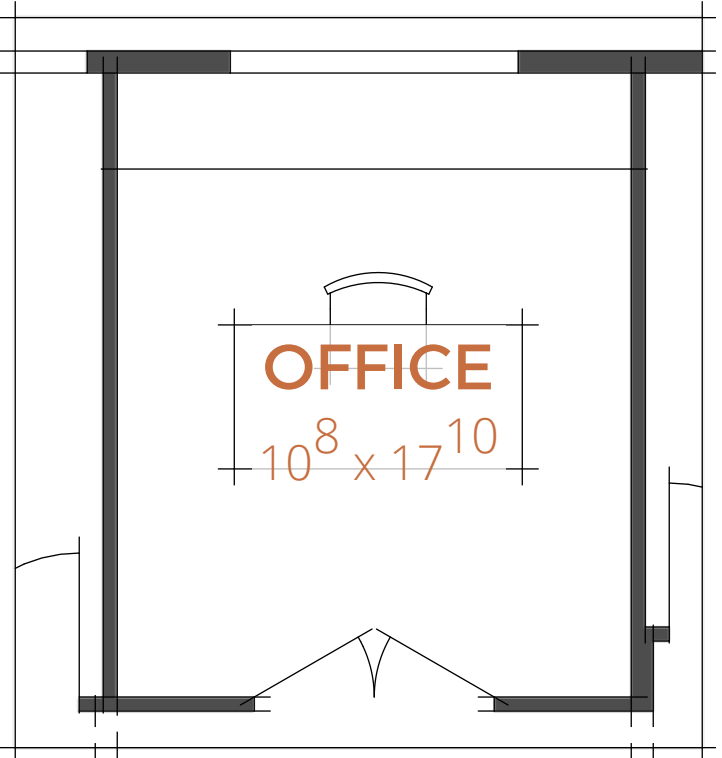


OFFICE OPTION

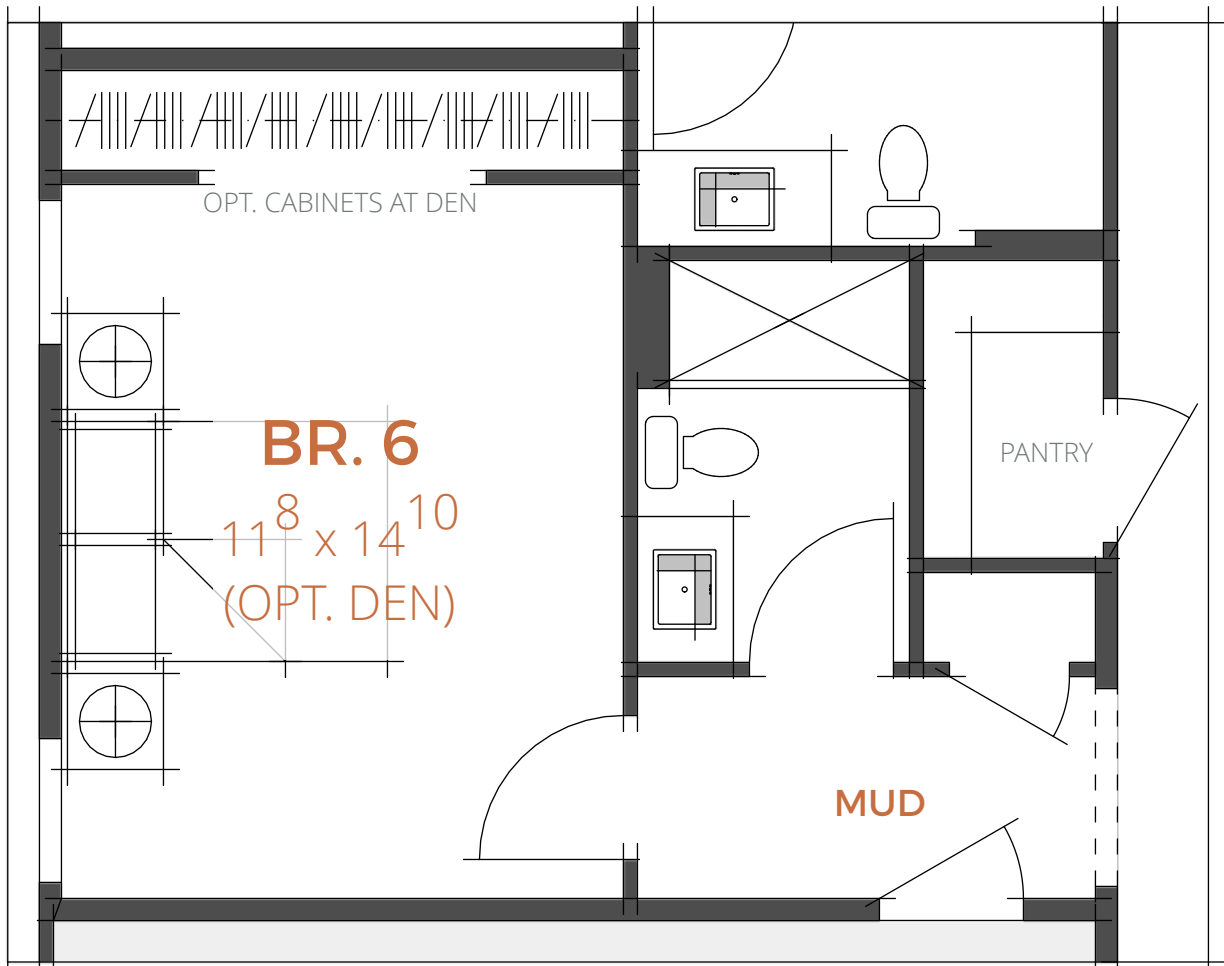

BR 6. OPTION + 213 SF (3,595 TOTAL)



UPPER FLOOR | 1,761 SF

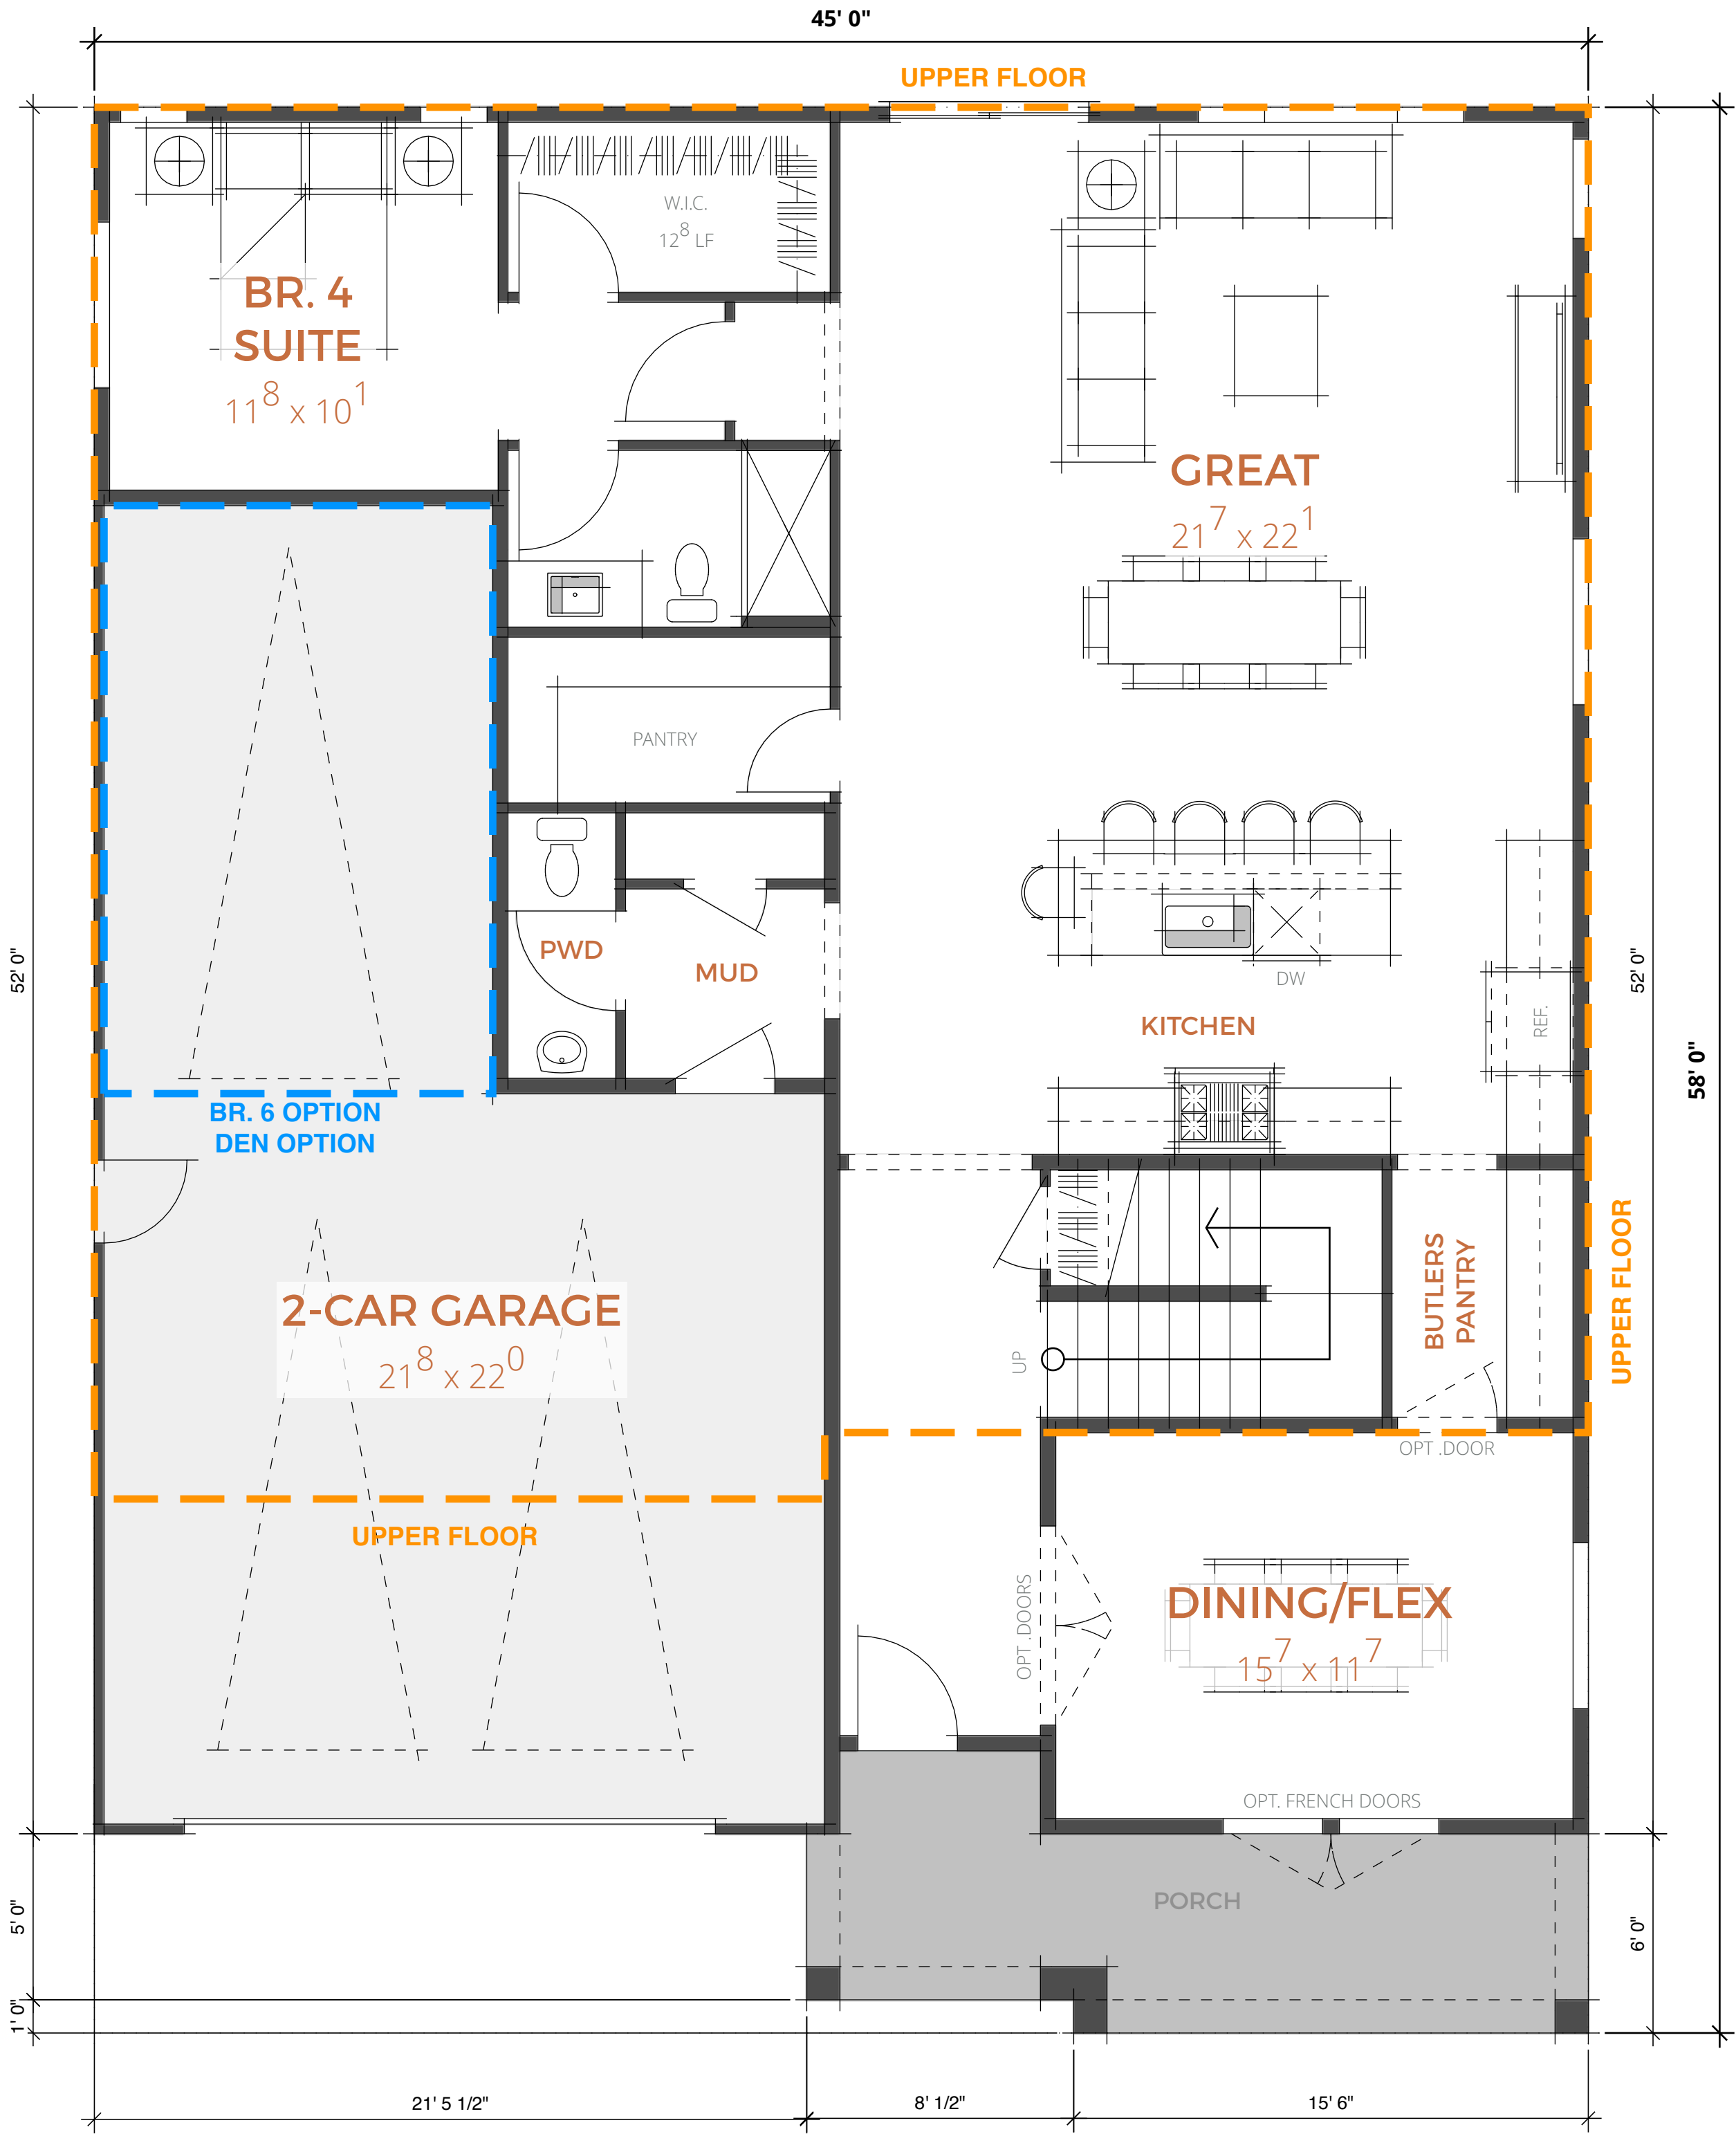

MAIN FLOOR | 1,621 SF


CLYDE MILES CONSTRUCTION

BROWNSTONE OAKLEY


CITY OF OAKLEY, CALIFORNIA

25006 | 03.28.2025 SCALE: 1/4"=1'-0"

9 | SCHEMATIC FLOOR PLANS | PLAN 5 - 3,382 SF

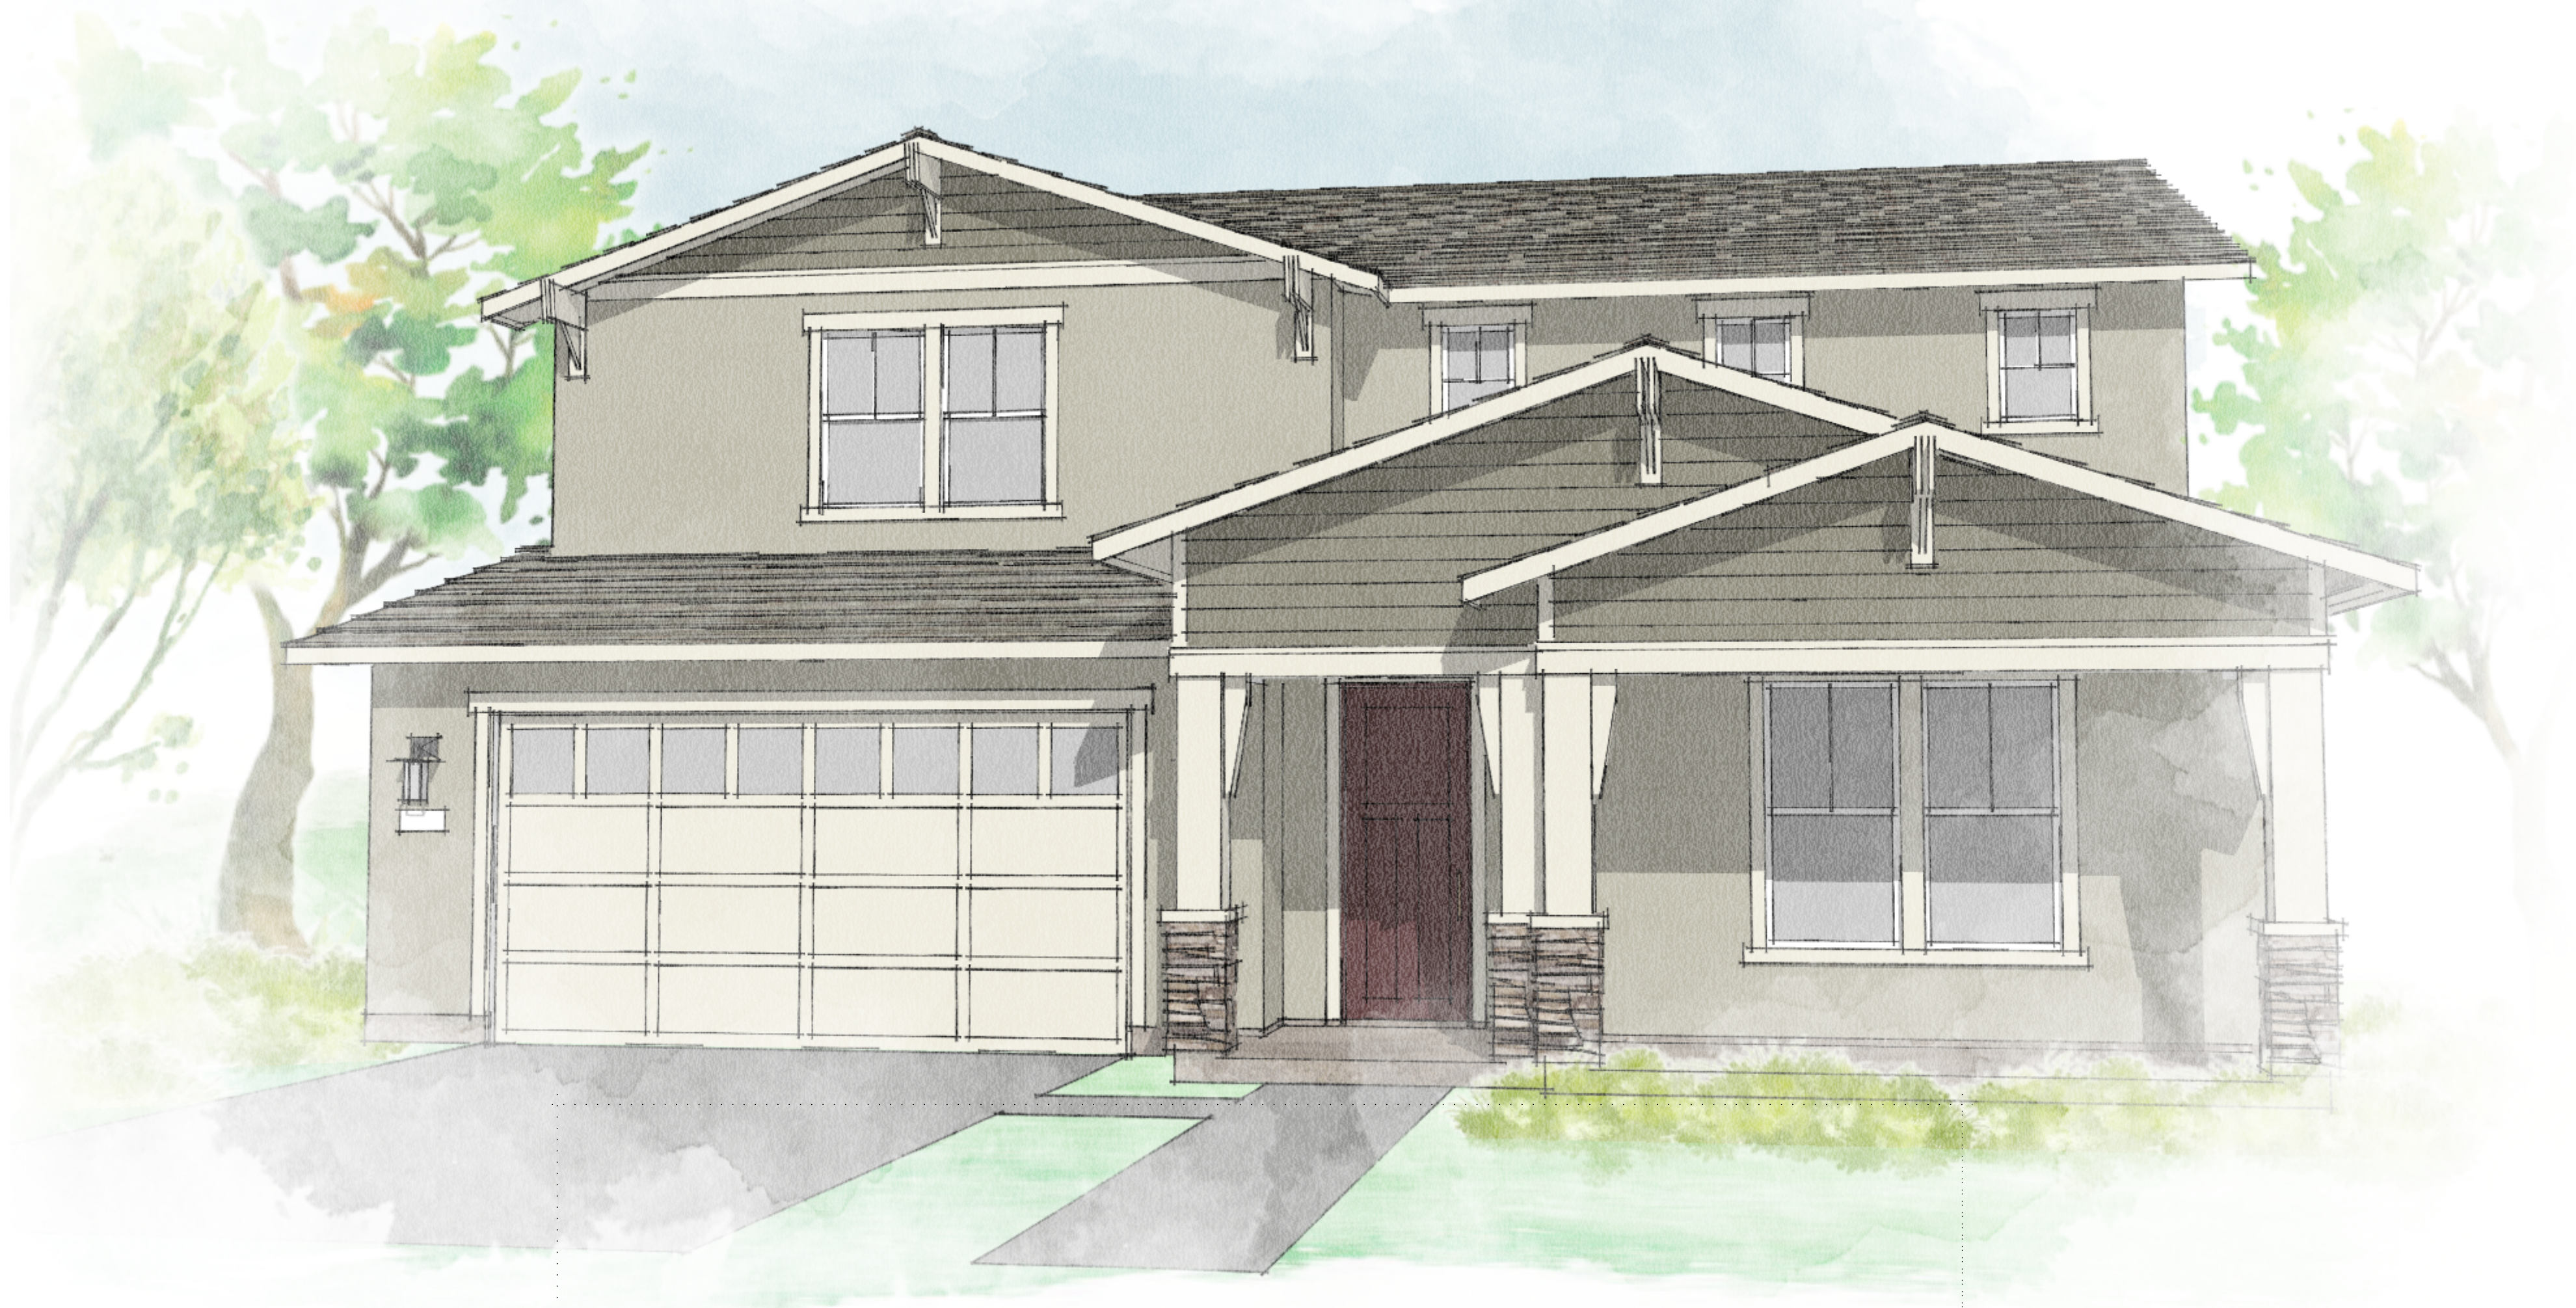

SCHEMATIC PERSPECTIVE

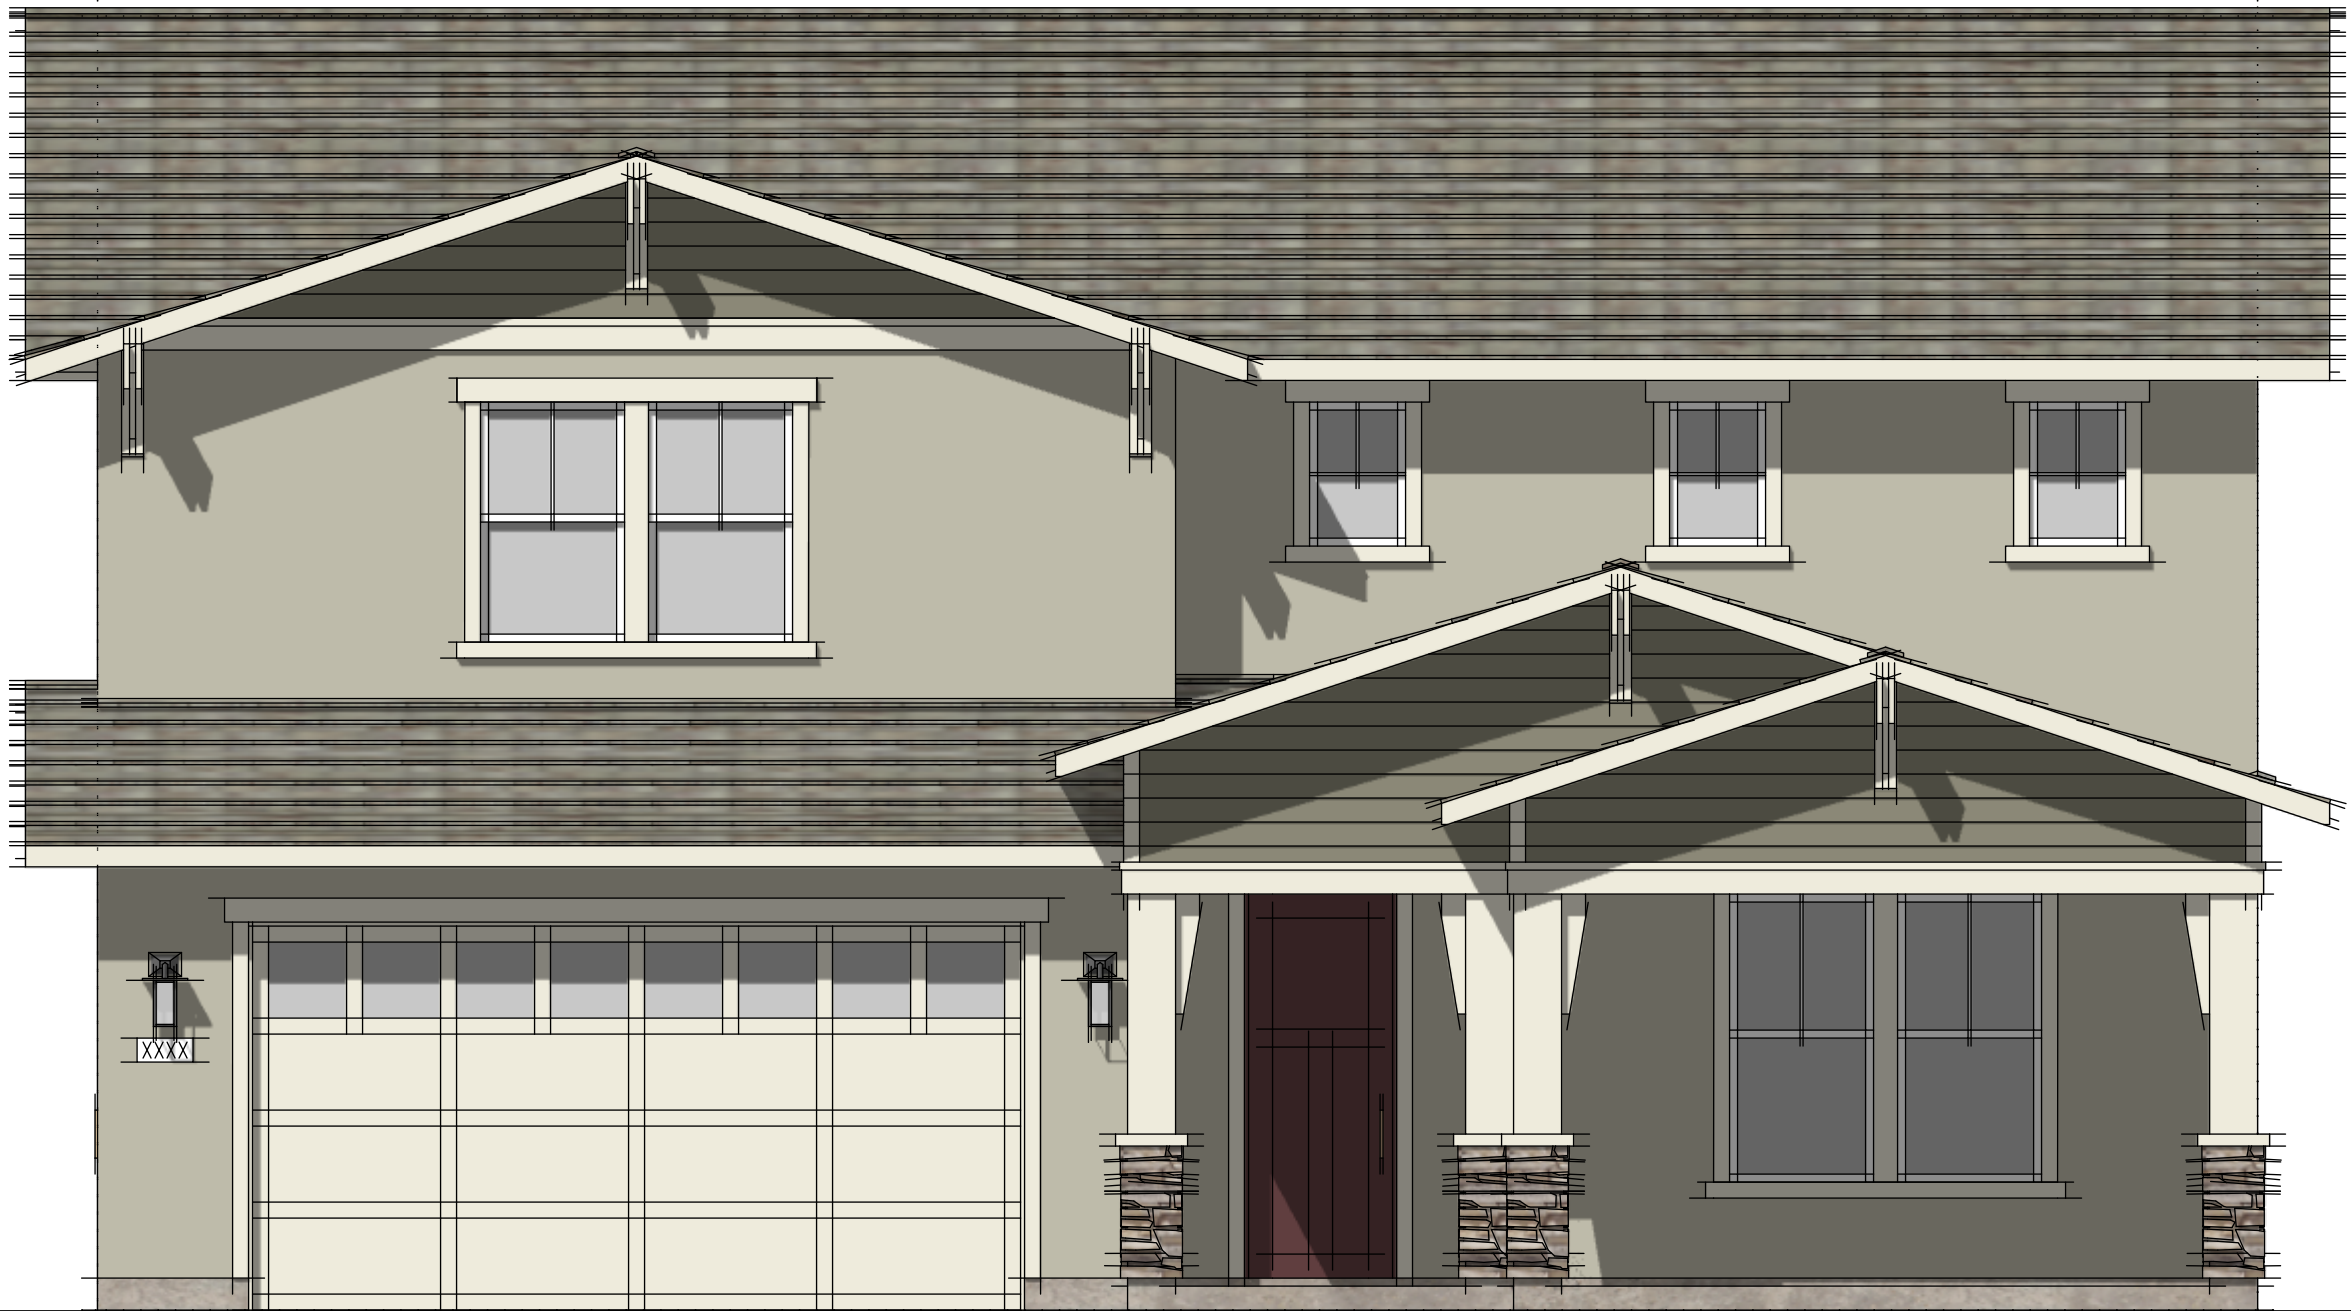

FRONT ELEVATION